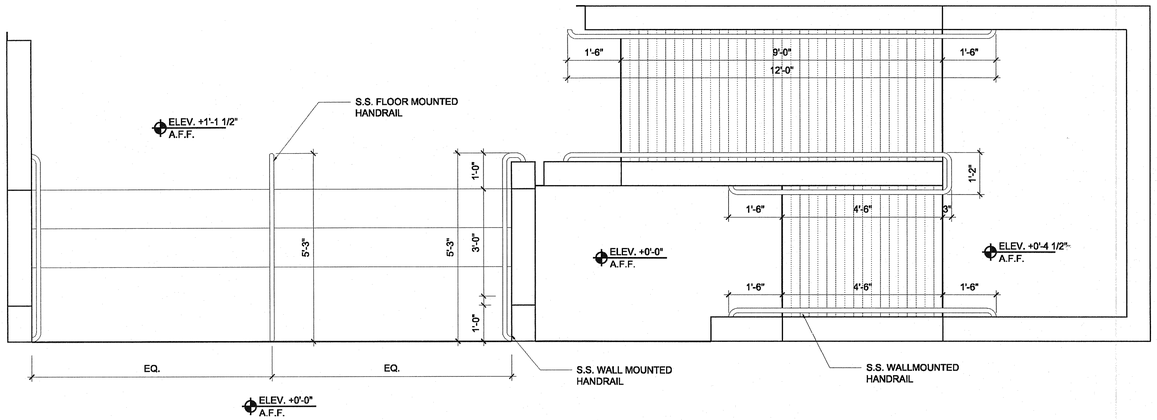

FLOOR PLAN

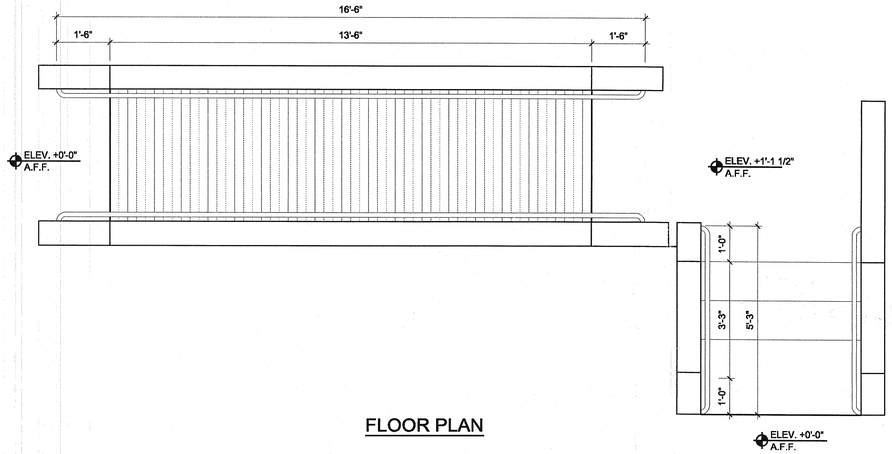

FLOOR PLAN

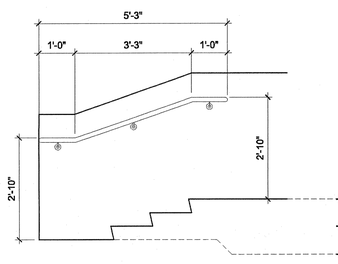

STAIR ELEVATION

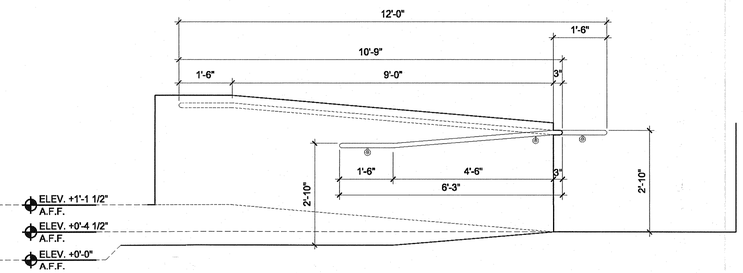

RAMP ELEVATION

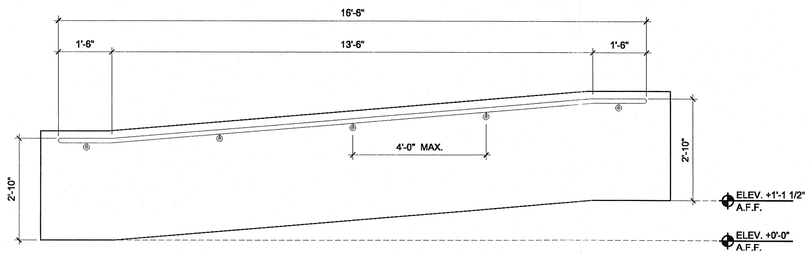

RAMP ELEVATION

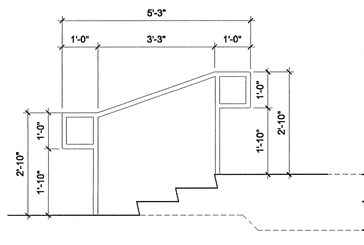

STAIR ELEVATION

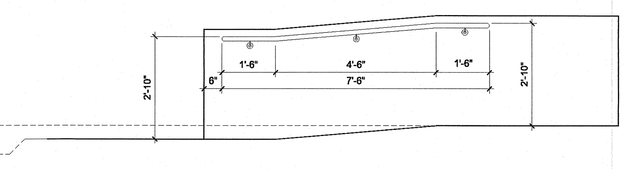

RAMP ELEVATION

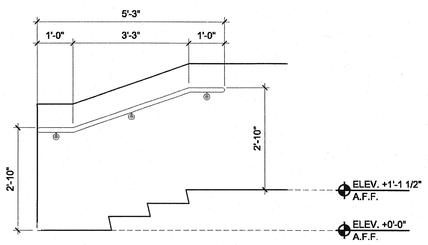

STAIR ELEVATION

1 SD-04 **(HR-1) HANDRAIL**

SCALE: 1/2" = 1'-0"

2 SD-04 **(HR-2) HANDRAIL**

SCALE: 1/2" = 1'-0"

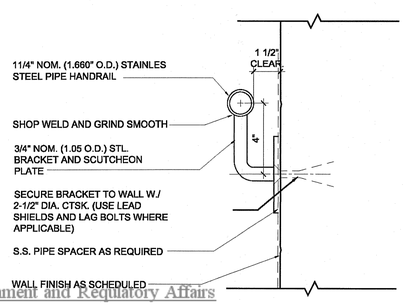

3 SD-04 **HANDRAIL WALL MOUNTED DETAIL**

SCALE: 3" = 1'-0"

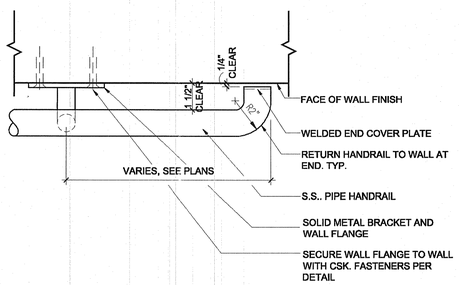

4 SD-04 **HANDRAIL WALL MOUNTED DETAIL**

SCALE: 3" = 1'-0"

STAINLESS STEEL RAILING & MOUNTING HARDWARE, TYP. COLOR: STAINLESS STEEL SATIN FIN.

Miami Dade County Department of Permitting, Environment and Regulatory Affairs
0000756351 - 5/30/2012 7:44:18 AM
SD-04-03022012.PDF

Examiner	Date Time Stamp	Disp.	Trade	Stamp Name
Carlos Labiste	5/29/2012 2:52:41 PM	A	STRU	Approved
Carlos Labiste	5/29/2012 2:53:46 PM	V	STRU	Void

MIAMI-DADE SOLID WASTE DEPARTMENT OFFICE BUILDING RENOVATION

8831 NW 58 STREET
MIAMI, FL 33178

DENNIS IRON WORK INC.

SHOP DRAWINGS

No.	DATE	REVISION	BY

DRAWN APPROVED

DATE SCALE:

5/15/11

CESAR CASTILLO, P.E.

SHEET TITLE

HANDRAIL & DETAILS

SHEET NUMBER

SD-04