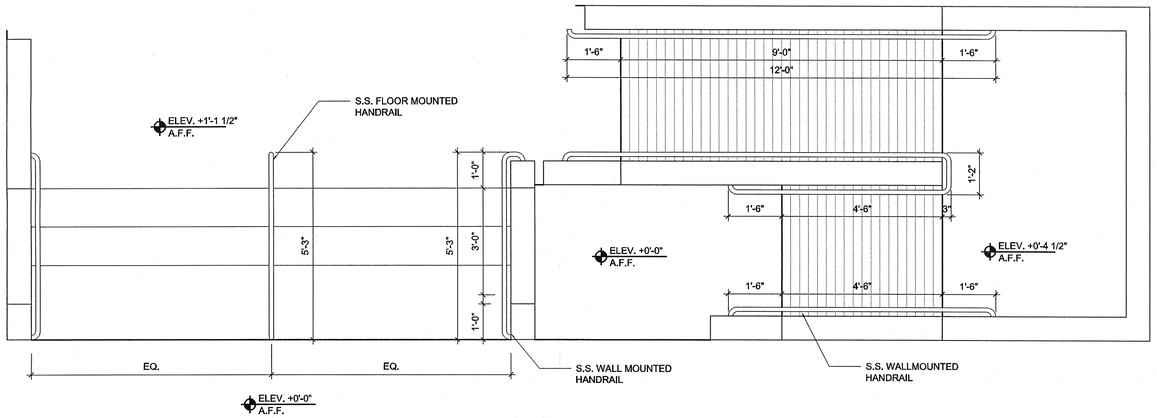

FLOOR PLAN

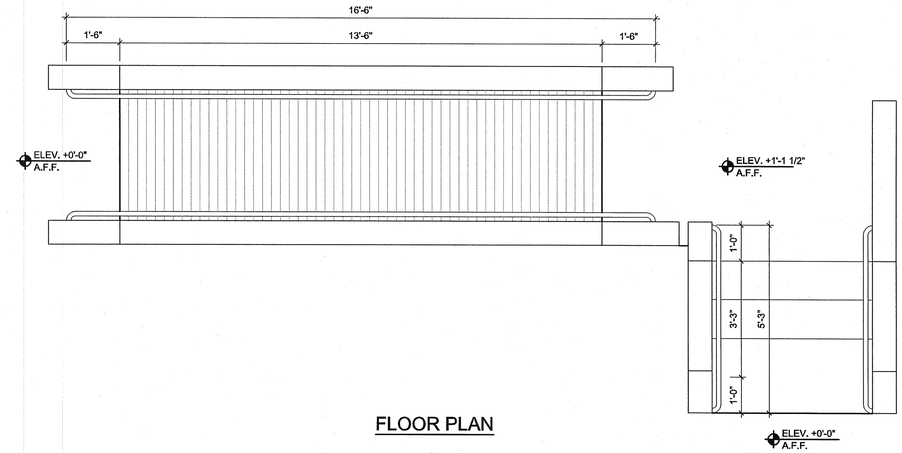

FLOOR PLAN

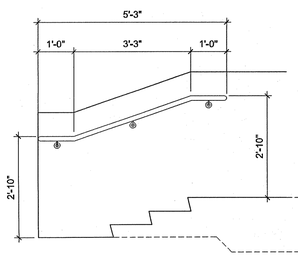

STAIR ELEVATION

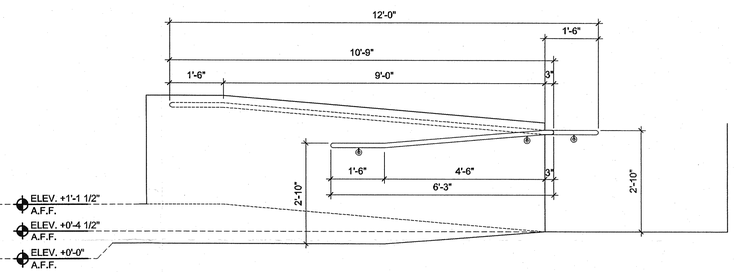

RAMP ELEVATION

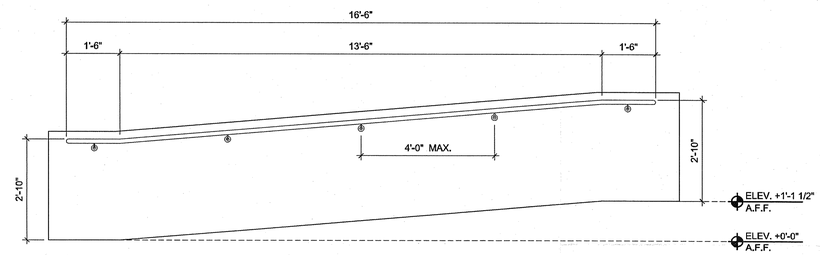

RAMP ELEVATION

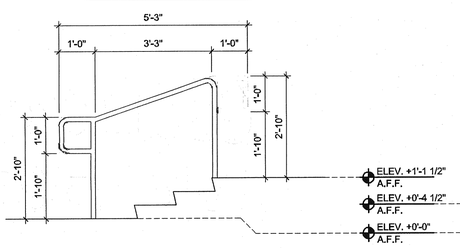

STAIR ELEVATION

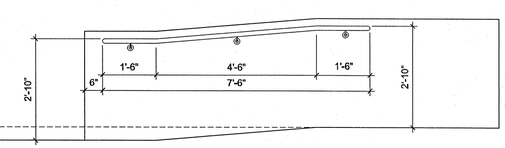

RAMP ELEVATION

1 (HR-1) HANDRAIL

SD-04

SCALE: 1/2" = 1'-0"

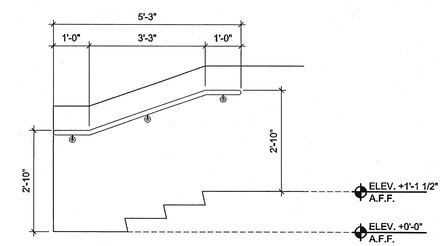

STAIR ELEVATION

2 (HR-2) HANDRAIL

SD-04

SCALE: 1/2" = 1'-0"

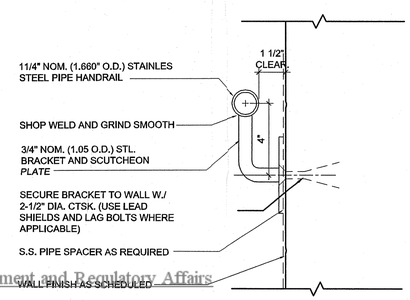

3 HANDRAIL WALL MOUNTED DETAIL

SD-04

SCALE: 3" = 1'-0"

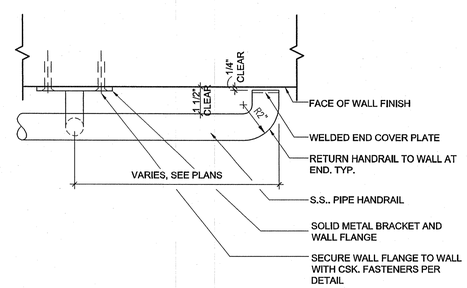

4 HANDRAIL WALL MOUNTED DETAIL

SD-04

SCALE: 3" = 1'-0"

STAINLESS STEEL RAILING & MOUNTING HARDWARE, TYP. COLOR: STAINLESS STEEL SATIN FIN.

Miami Dade County Department of Permitting, Environment and Regulatory Affairs
0000756351 - 5/30/2012 7:44:18 AM
SD-04-05242012.PDF

Examiner	Date Time Stamp	Disp.	Trade	Stamp Name
Carlos Labiste	5/29/2012 2:53:36 PM	A	STRU	Approved

MIAMI-DADE SOLID WASTE DEPARTMENT OFFICE BUILDING RENOVATION

8831 NW 58 STREET
MIAMI, FL 33178

DENNIS IRON WORK INC.

SHOP DRAWINGS

No.	DATE	REVISION	BY

DRAWN APPROVED

DATE SCALE:

CESAR I. CASTILLO, P.E.
Consulting Engineer
7681 Belmonte Blvd.
Margate, Florida 33063
Phone: 954-803-8968
Florida Reg. # 68445

APR 22 2012
CESAR CASTILLO, P.E.

SHEET TITLE

HANDRAIL & DETAILS

SHEET NUMBER

SD-04