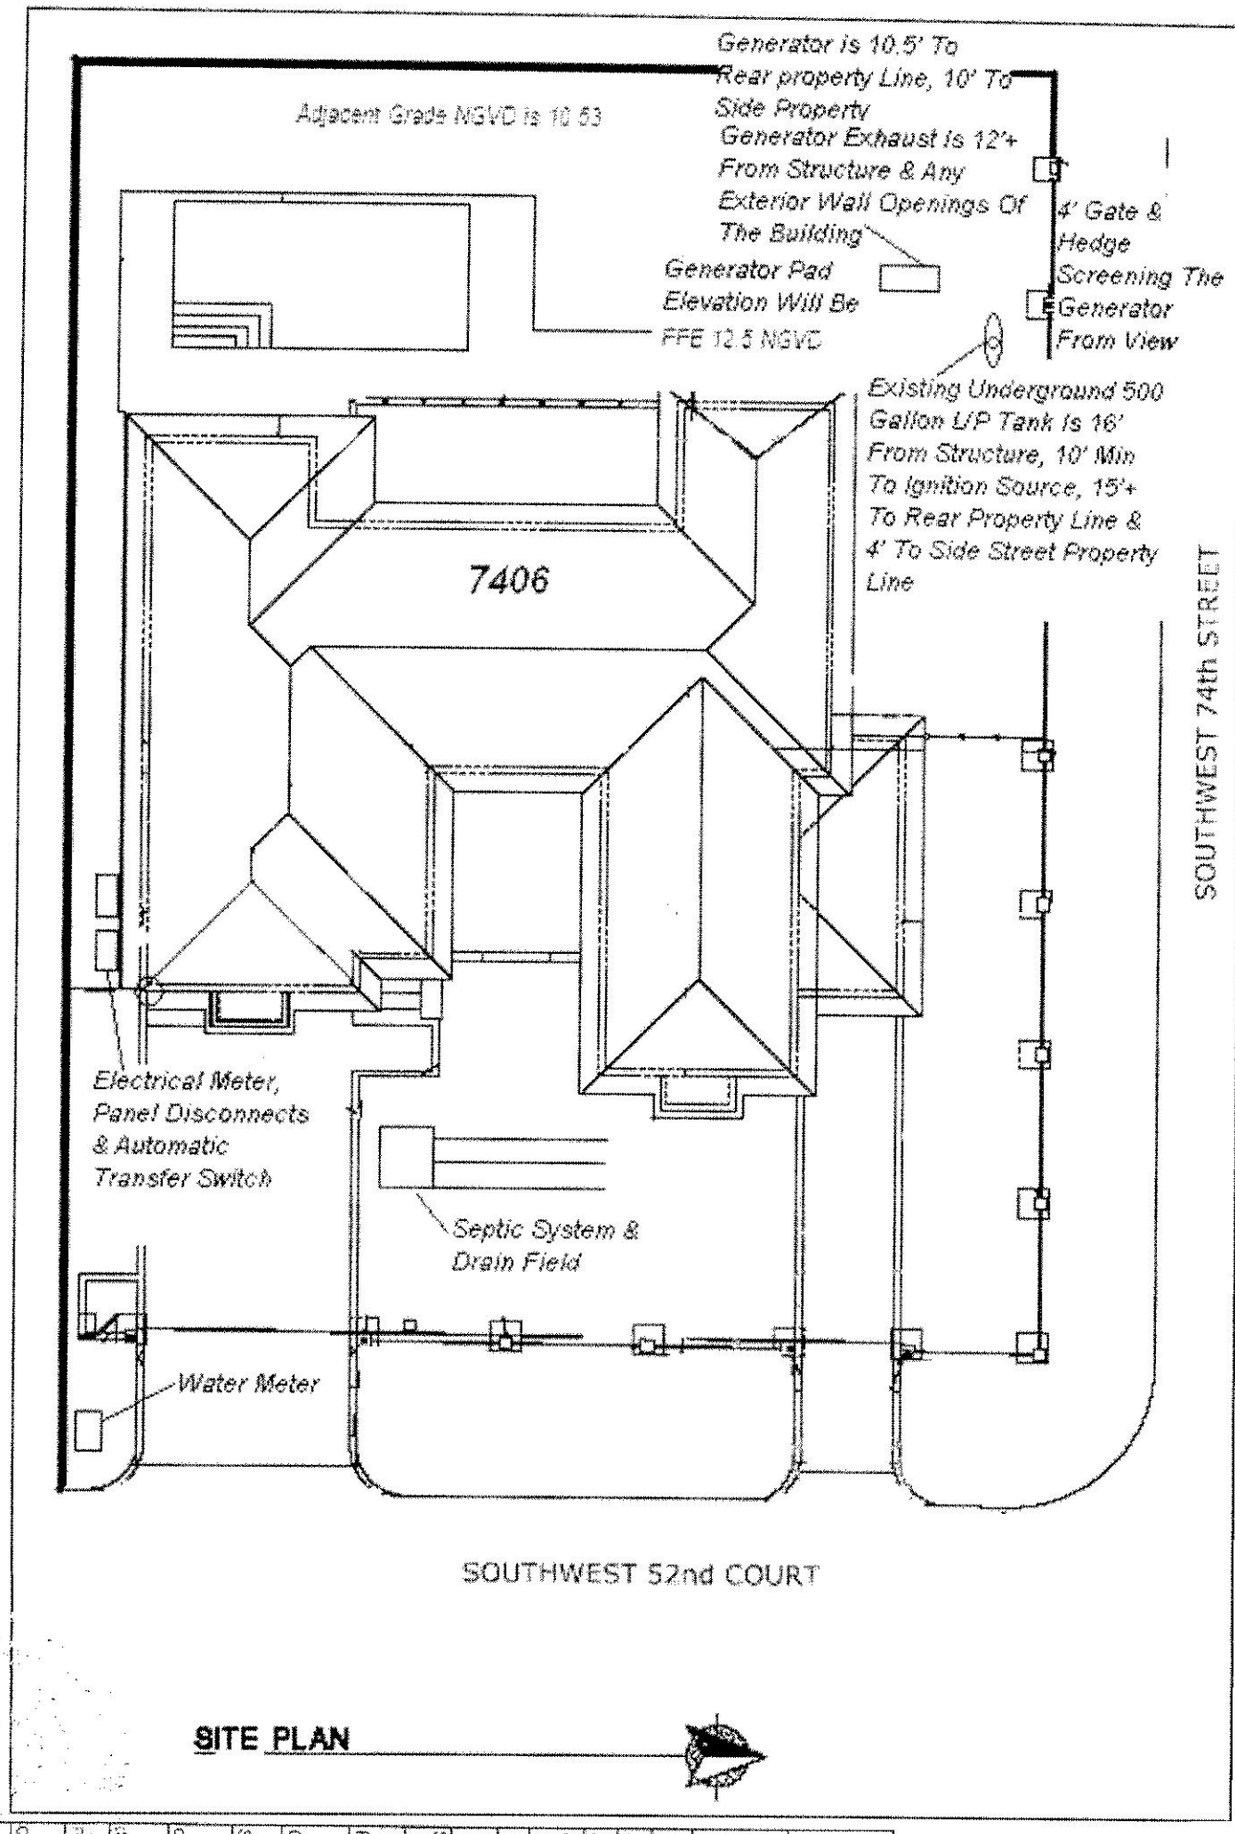

RBI Gas Contractors & Generators
5850 SW 63 Ct. South Miami, Fl. 33143

JOB:	Foley Residence 7406 SW 52 Ct. Miami, Fl.		
DATE:	3/8/2008	Revised:	N/A
Scale:	N. T. S.	Drawn By:	R.T.
Approved By:	Julio Orta		

Affidavit: This Installation Shall Comply With NFPA 54, NFPA 5[illegible] well as all state & local codes and regulations

GENERAL SITE PLAN Page 1 of

Signature Of Qualifier

Print Name: Julio Orta

Qualifier # LPG 17049

Sworn to and subscribed before me this 8 day of [illegible], 2008

(Seal) NONCE FLOR C. Notary Public State of Florida Commission Expires Mar 2, 2009 Commission # DD 502288 Bonded by National Notary Assn.

Personally Known

Or Produced Certificate

Type Of Identification

Miami Dade County Building Department
0000392431 - 11/5/2008 8:10:33 AM
Foley Site Plan.pdf
Examiner Time Stamp Disp Trade Stamp Name
Stephen Kolasch 4/2008 2:47:01 PM A ELEC Approved