DOOR NOA
No. : 08-0208.07
EXPIRED: FEBRUARY 11, 2013

WINDOWS NOA
No. : 03-0515.06
EXPIRED: MARCH 30, 2011

SHUTTER NOA
No. : 07-0817.03
EXPIRED: JANUARY 23, 2013

STORM SHUTTERS TO BE PERMANENTLY ATTACHED TO THE BUILDING

WINDOW SCHEDULE

MARK	SIZE	GLASS THK.	GLASS FIN.	FRAME MATERIAL	FRAME FINISH	REMARKS
1	(2) SH 25 6'-2" WIDE x 5'-3" HIGH	STD	TINTED	ALUM.	WHITE ESP.	SINGLE HUNG

DOOR SCHEDULE

DOOR						FRAME	
	SIZE W	SIZE H	SIZE T	MATERIAL	TYPE	MAT.	REMARKS
A	3'-0"	6'-8"	1 3/4"	METAL	SWING	METAL	

BATHROOM FINISHES

CERAMIC TILE AT BASE, AT WALLS UP TO CEILING AT TUB AND SHOWER WITH TYPE 'X' SHEETROCK BRAND GYPSUM BOARD.

NOTE: GREEN BOARD SHALL NOT BE USED IN MOISTURE PRONE AREAS

NON ABSORBENT SURFACE TO 72" HEIGHT

ROOM FINISHES

CARPET ON FLOOR AND WOOD BASE
GYPSUM BOARD WALLS AND CEILING

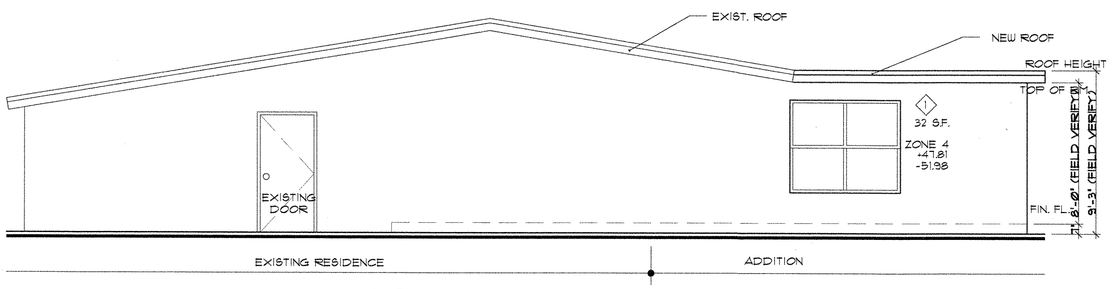

NORTH ELEVATION

SCALE : 1/4" = 1'-0"

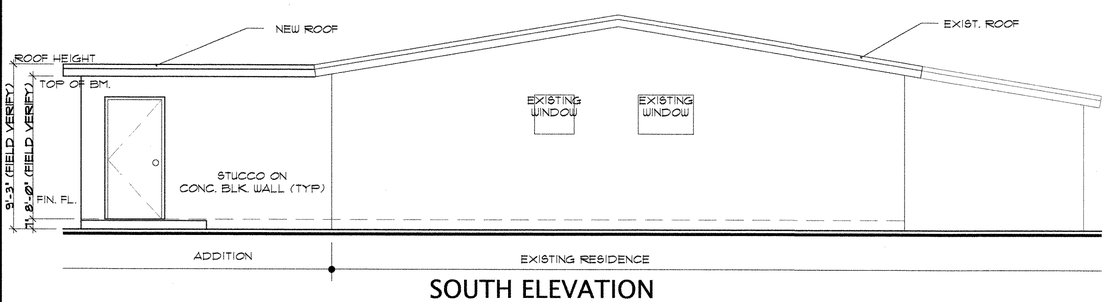

SOUTH ELEVATION

SCALE : 1/4" = 1'-0"

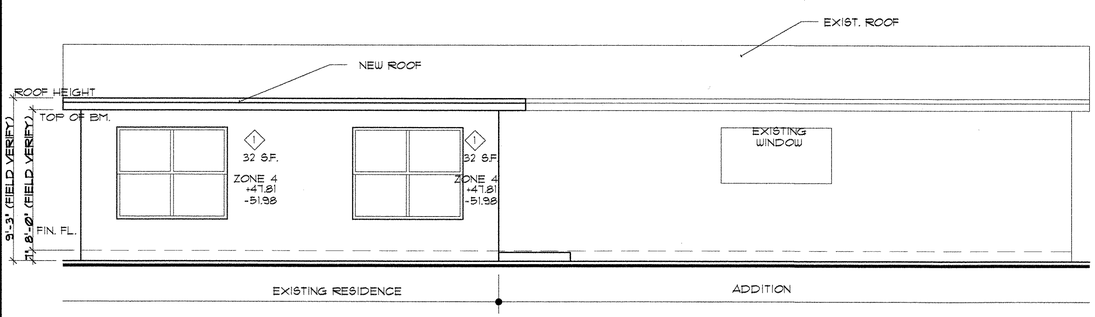

WEST ELEVATION

SCALE : 1/4" = 1'-0"

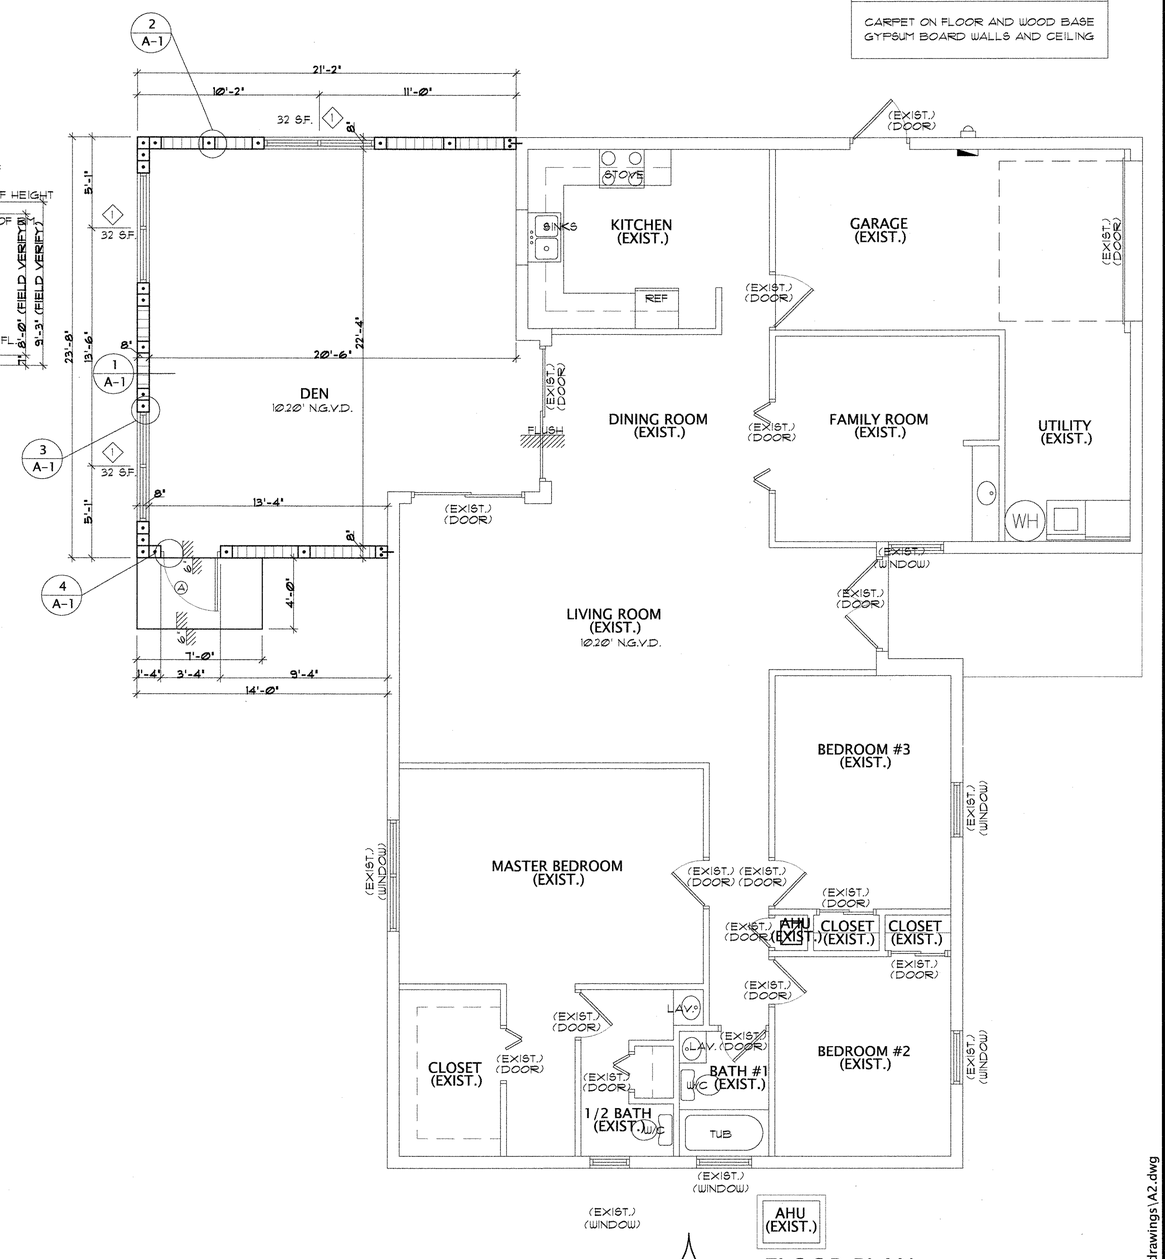

NORTH

FLOOR PLAN

SCALE : 1/4" = 1'-0"

\drawings\A2.dwg

REVISIONS	BY

IN MY PROFESSIONAL JUDGEMENT AND TO THE BEST OF MY KNOWLEDGE AND BELIEF, THESE PLANS AND SPECIFICATIONS COMPLY WITH THE FLORIDA BUILDING CODE AND ALL APPLICABLE CODES.

Charles C. Mitchell, P. E.
Consulting Engineer # 11127
305.945.0202 / 305.628.0140
924 NORTH FEDERAL HIGHWAY
HOLLYWOOD, FLORIDA 33022

Roscoe C. Bradley

Addition to Existing Residence

25926 SW 132nd Court
Naranja, Florida 33032

DRAWN: G.C.
CHECKED: C. M.
DATE: 10-22-2008
SCALE: AS SHOWN
JOB NO.: 23-2008
SHEET: A-2