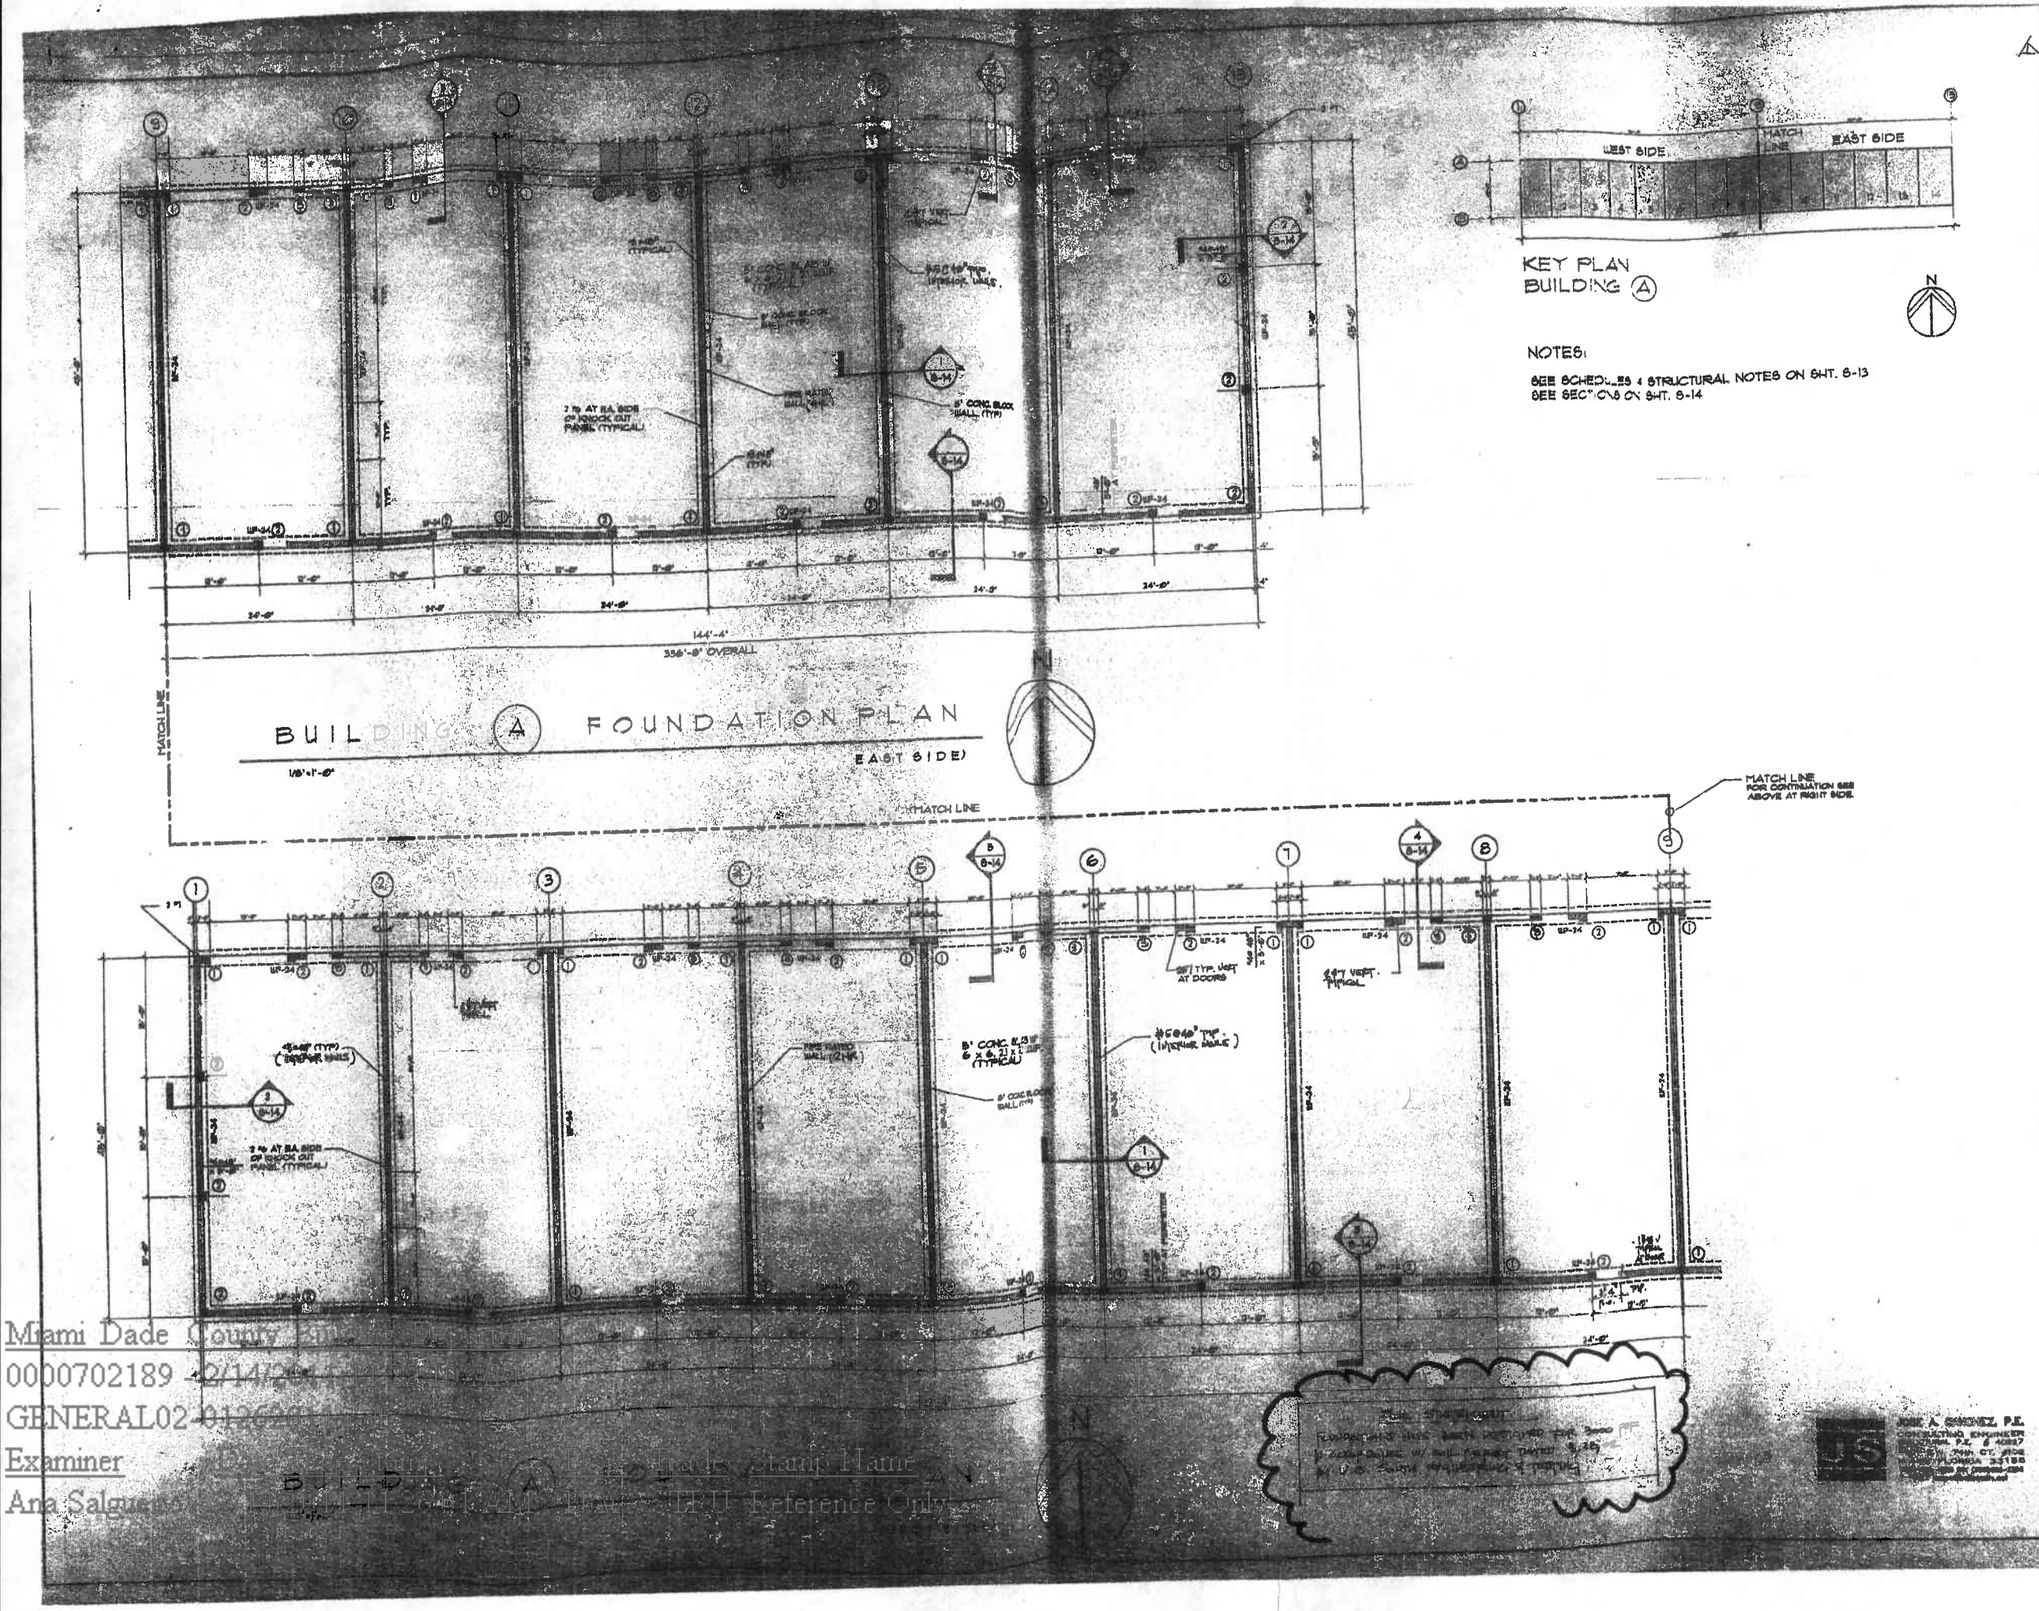

NOTES:

SEE SCHEDULES & STRUCTURAL NOTES ON SHT. S-13
SEE SECTIONS ON SHT. S-14

REVISIONS	BY
8/15/02	

HOMETOWN BUSINESS CENTER
WAREHOUSE COMPLEX
FOR HOMETOWN DEVELOPMENT GROUP INC.
AT 161XX S.W. 117 AVENUE MIAMI FL.

CARLOS A. MARTI - ARCHITECT
AR 0005794
330 S.W. 55 TH. AVENUE
MIAMI, FLORIDA 33134
TELEPHONE (305) 266-2526

Date: 4-10-02
Scale: AS SHOWN
Drawn: F. PIE
Job No. 2002-15
Sheet S-1
1 OF 14

Miami Dade County Bus...
0000702189 2/14/2...
GENERAL02-01262...
Examiner
Ana Salgue...
Date Stamp Name
...Reference Only