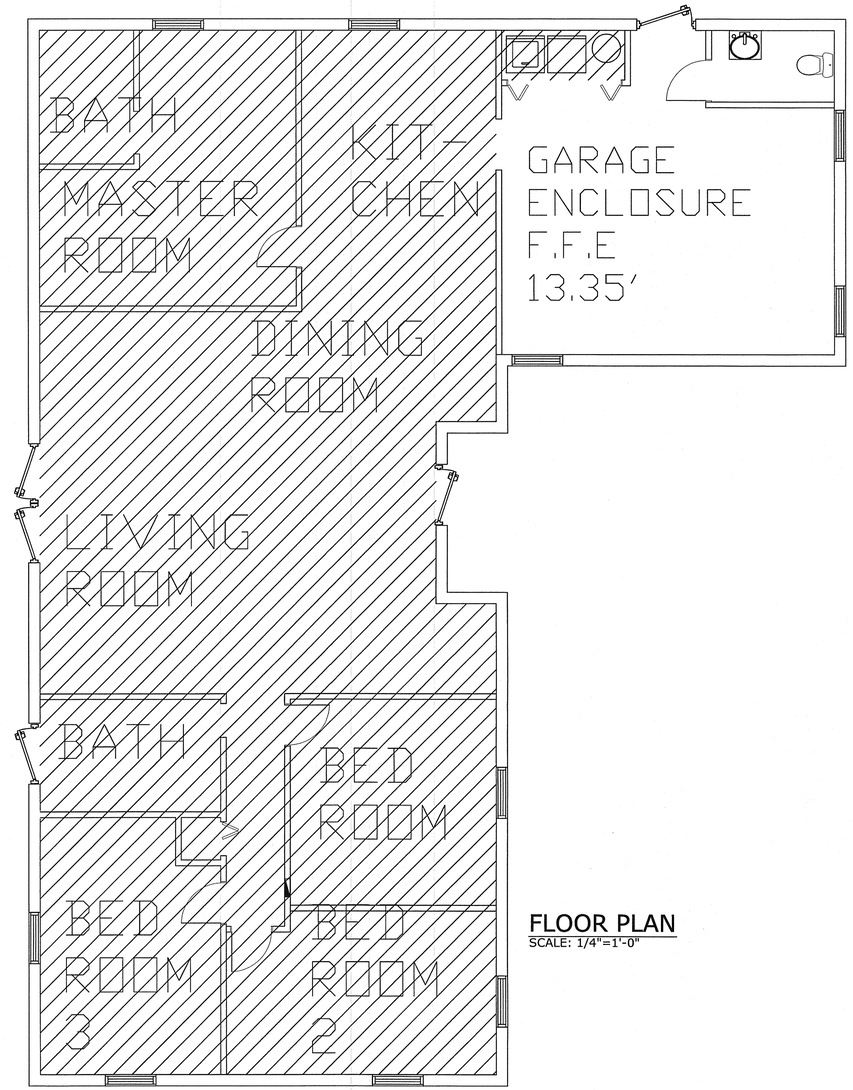

FLOOR PLAN
SCALE: 1/4"=1'-0"

N

SCALE
1"=10'

LEGEND

-NEW

-EXISTING

CT ENGINEERING

CARLOS TILLAN
11214 SW 156 PL
MIAMI, FLORIDA . 33196
TEL. 305-527-9041

PROJECT: GARAGE CONVERTION TO FAMILY

MARLENE CAMPBELL

16000 SW 100TH CT MIAMI, FL 33157

DATE:	NOV 07-2011
REVISIONS:	
SCALE:	AS SHOWN
DRAWN:	C.T.
CHECKED:	C.T.

11/7/11

CARLOS TILLAN
PROFESSIONAL
ENGINEER
PE. #68869

SHEET TITLE:

PAGE:
FP-1

Miami Dade County Building Department
0000709054 - 11/22/2011 11:07 PM
FP-1 -11102011.PDF
Examiner Date Time Stamp Disp. Trade Stamp Name
Mario Soto 11/15/2011 1:26:19 PM D BLDG Disapproved