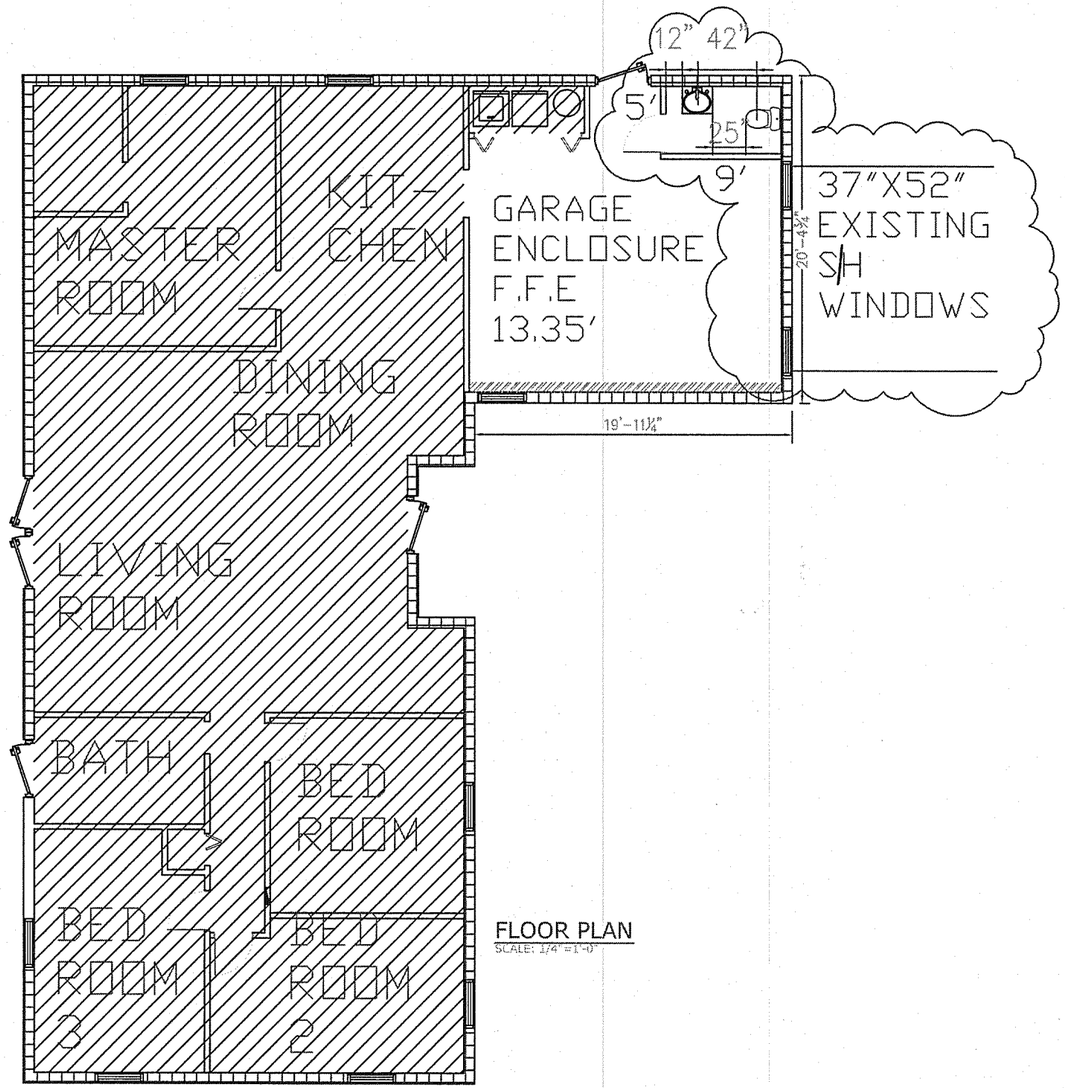

FLOOR PLAN
SCALE: 1/4"=1'-0"

Miami Dade County Building Department
0000709054 - 1/5/2012 8:13:20 AM
FP-1 - 12302011.PDF
Examiner Date Time Stamp Disp. Trade Stamp Name
Mario Soto 1/5/2012 8:11:29 AM A BLDG Approved

SCALE
1"=10'

LEGEND

-NEW

-EXISTING

CT ENGINEERING

CARLOS TILLAN

MARLENE CAMPBELL
16000 SW 100TH CT MIAMI, FL 33157

DATE DEC 28 2011

REVISED

SCALE AS SHOWN
DRAWN BY C.T.
CHECKED BY C.T.

CARLOS TILLAN
PROFESSIONAL ENGINEER

12/28/11

FP-1