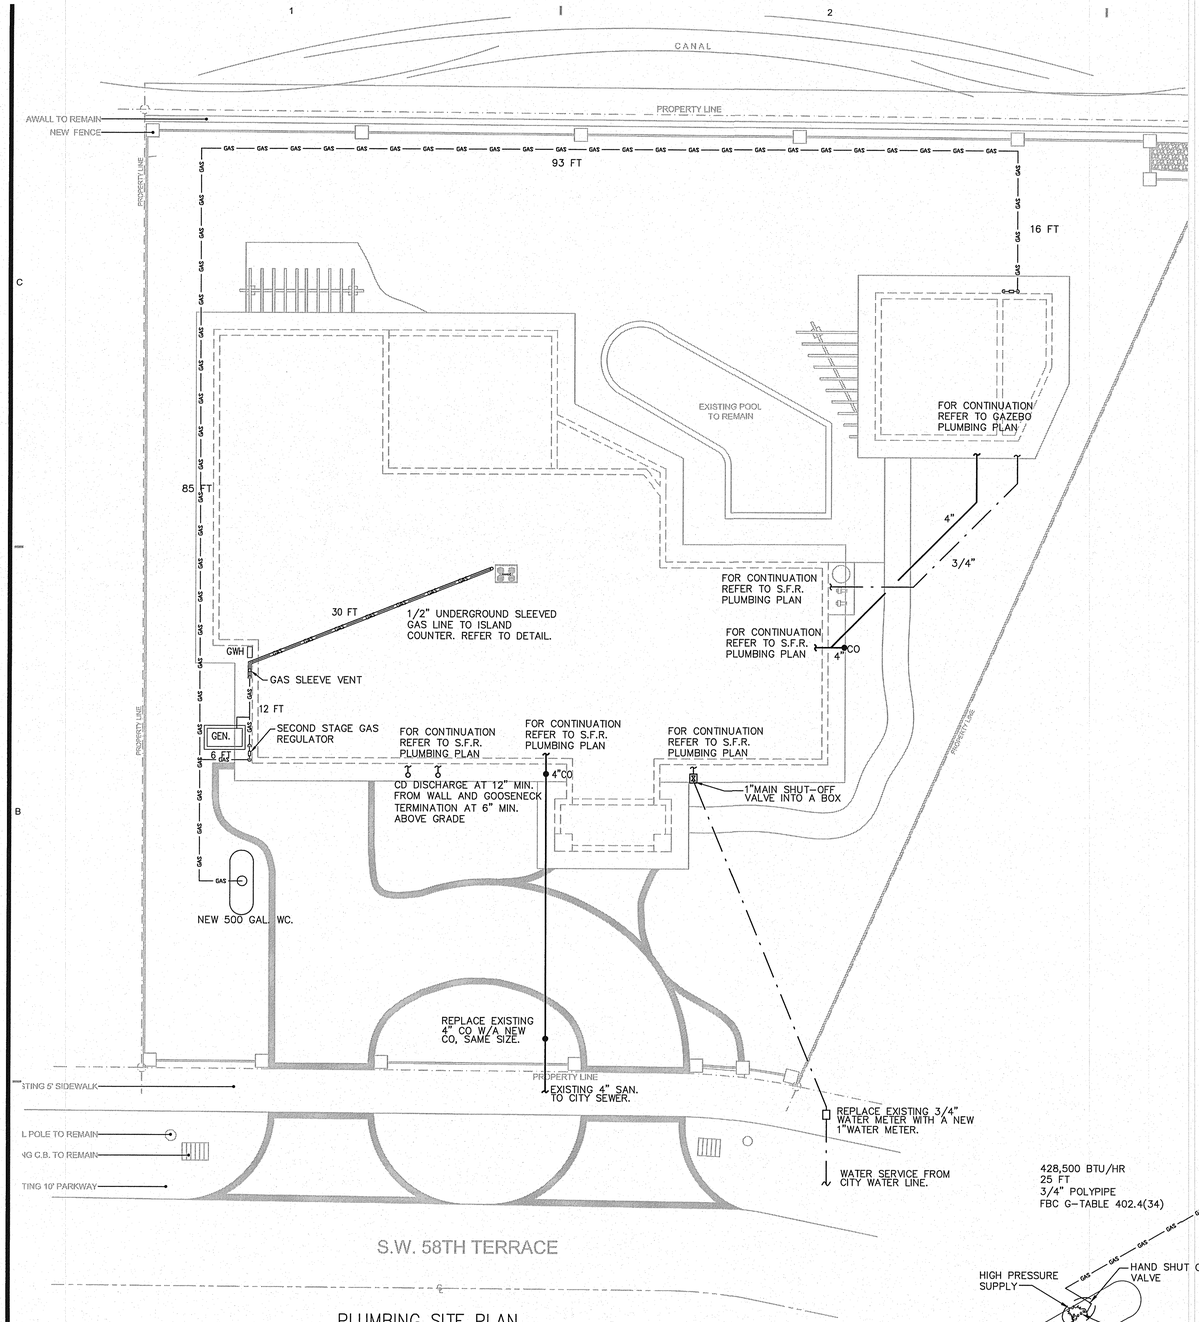

PLUMBING SITE PLAN
SCALE: 1/8"= 1'-0"

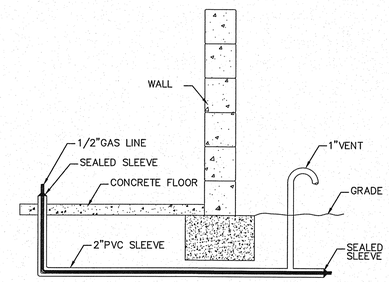

UNDERGROUNG GAS DETAIL
SCALE: N.T.S.

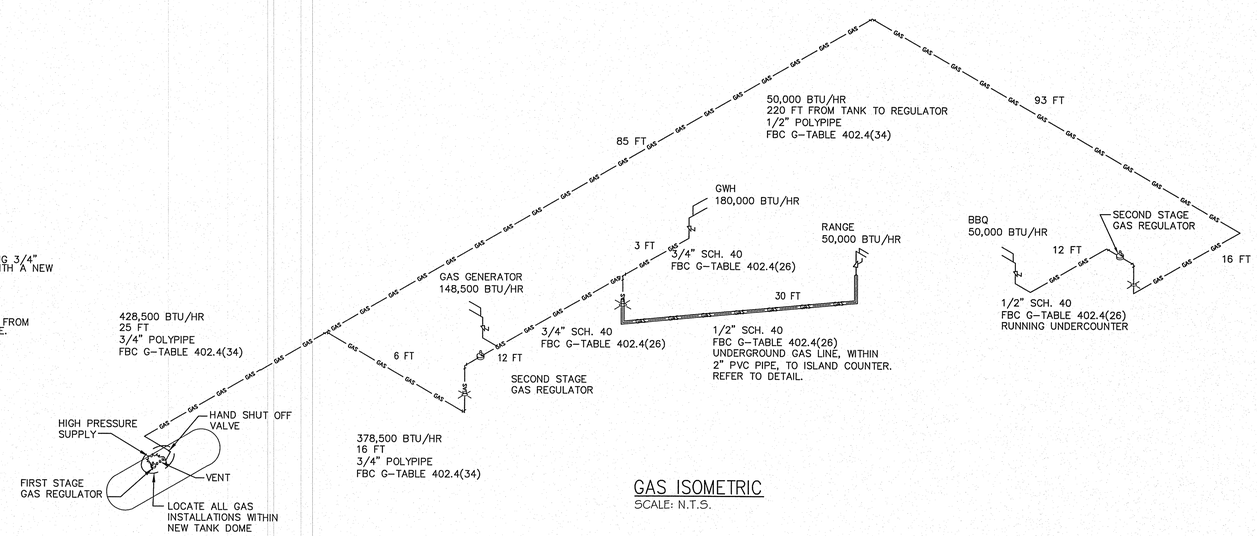

GAS ISOMETRIC
SCALE: N.T.S.

Miami Dade County Building Department
0000824936 - 5/10/2011 7:24:04 AM
P-0-05032011.PDF
Examiner Date Time Stamp Disp. Trade Stamp Name
Francisco Borges 5/10/2011 7:52:21 AM A BLDG
NOTE: "TO THE BEST OF THE ARCHITECT'S KNOWLEDGE, THE PLANS AND SPECIFICATIONS COMPLY WITH THE APPLICABLE MINIMUM BUILDING CODES AND THE APPLICABLE FIRE-SAFETY STANDARDS AS DETERMINED BY THE LOCAL AUTHORITY IN ACCORDANCE WITH THIS SECTION AND CHAPTER 633 OF THE FLORIDA STATUES."

DESIGN TEAM:

JULIO PULIDO, AIA
ARCHITECTURE - PLANNING
12721 S.W. 30 ST. MIAMI, FL 33175
PH: (305) 505-6910 - AR93904

MIAMI ENGINEERING SERVICES
5665 WEST 20 AVE, # 315 HIALEAH, FL 33012
PHONE: 305 556 2542 CA 27354
mes@miamiesinc.com http://www.miamiesinc.com

JORGE LUIS FLEITAS
P.E. 55340
16500 N.W. 91st ct.
Miami Lakes, Florida 33018
Cel: 305-401-4395

AIDA SARDINAS, P.E
P.E. 61836
15263 SW 35th TERRACE
Miami, Florida 33185
(786) 514-2584

PROJECT:

OWNER:
EDUARDO DUQUE
YUDELKIS ESPINOSA
11245 SW 58 TERRACE
MIAMI, FL 33156

PROJECT:
ADDITION, RENOVATION AND REMODELING TO: CANAL RESIDENCE
11245 SW 58 TERRACE
MIAMI, FL 33156

MANAGEMENT:

#	REVISIONS	DATE

DATE :	FEBRUARY 8, 2011
PROJECT No. :	040-11
DRAWN BY:	L.P.
CHECKED BY:	J.P.

SHEET TITLE:

PLUMBING SITE & GAS PLAN

SHEET No:

P-0