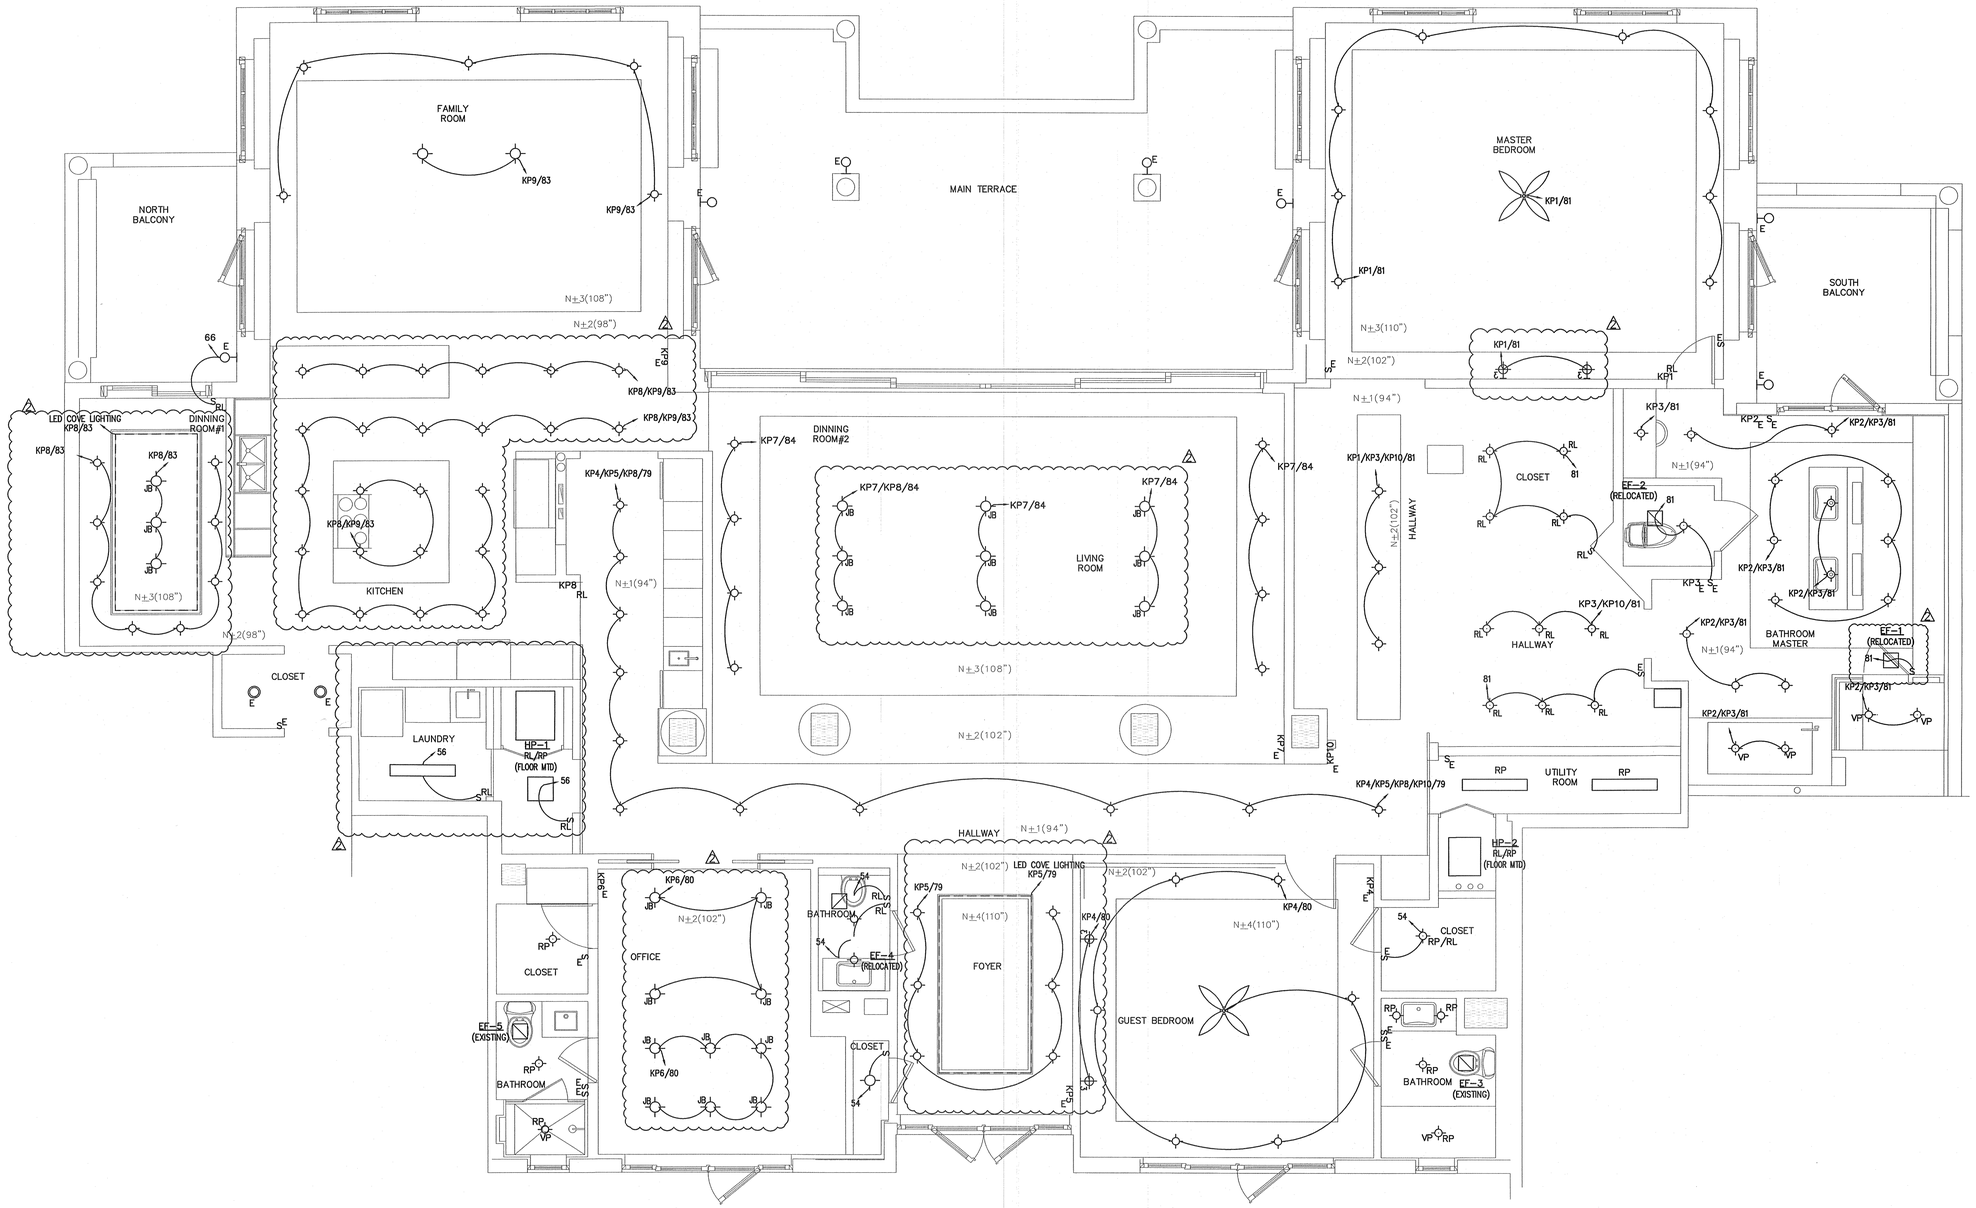


N

# Lighting Floor Plan

Scale: 1/4" = 1' - 0"

Miami Dade County Department of Regulatory And Economic Resources
0001123882 - 7/13/2016 8:14:29 AM
E-2-07052016.pdf

| Examiner | Date Time Stamp | Disp. | Trade | Stamp Name |
|---|---|---|---|---|
| Alan Iglesias | 7/8/2016 1:05:27 PM | A | FIRE | APPROVED REVISION |
| David Cherry | 7/7/2016 6:33:58 AM | A | ELEC | Approved |


atelier
space planning
CERTIFIED GENERAL CONTRACTOR
9460 NW 58 st. ■ 104 Doral, FL. 33178
305.994.8842 - tel/fax 305.715.7190
ateliier@comcast.net


PROJECT NUMBER (1125) 2016

OWNER
REICH RESIDENCE

ADDRESS
7872 FISHER ISLAND DRIVE
FISHER ISLAND FL, 33109

DRAWN
S.C


PJV ENGINEERING, INC.
Mechanical & Electrical Engineers
Tel: (305) 742-2112
C.A.# 25987
email: info@pjveng.com
www.pjveng.com


DATE
05/ 01/ 2016

SCALE
SCALE: AS SHOWN

SHEET DESCRIPTION
LIGHTING FLOOR PLAN

REVISIONS
1 FIELD REV 06/29/16

PABLO J. VITERI
PE# 59535
JUL 01 2016

SEAL

SHEET NUMBER
E-2