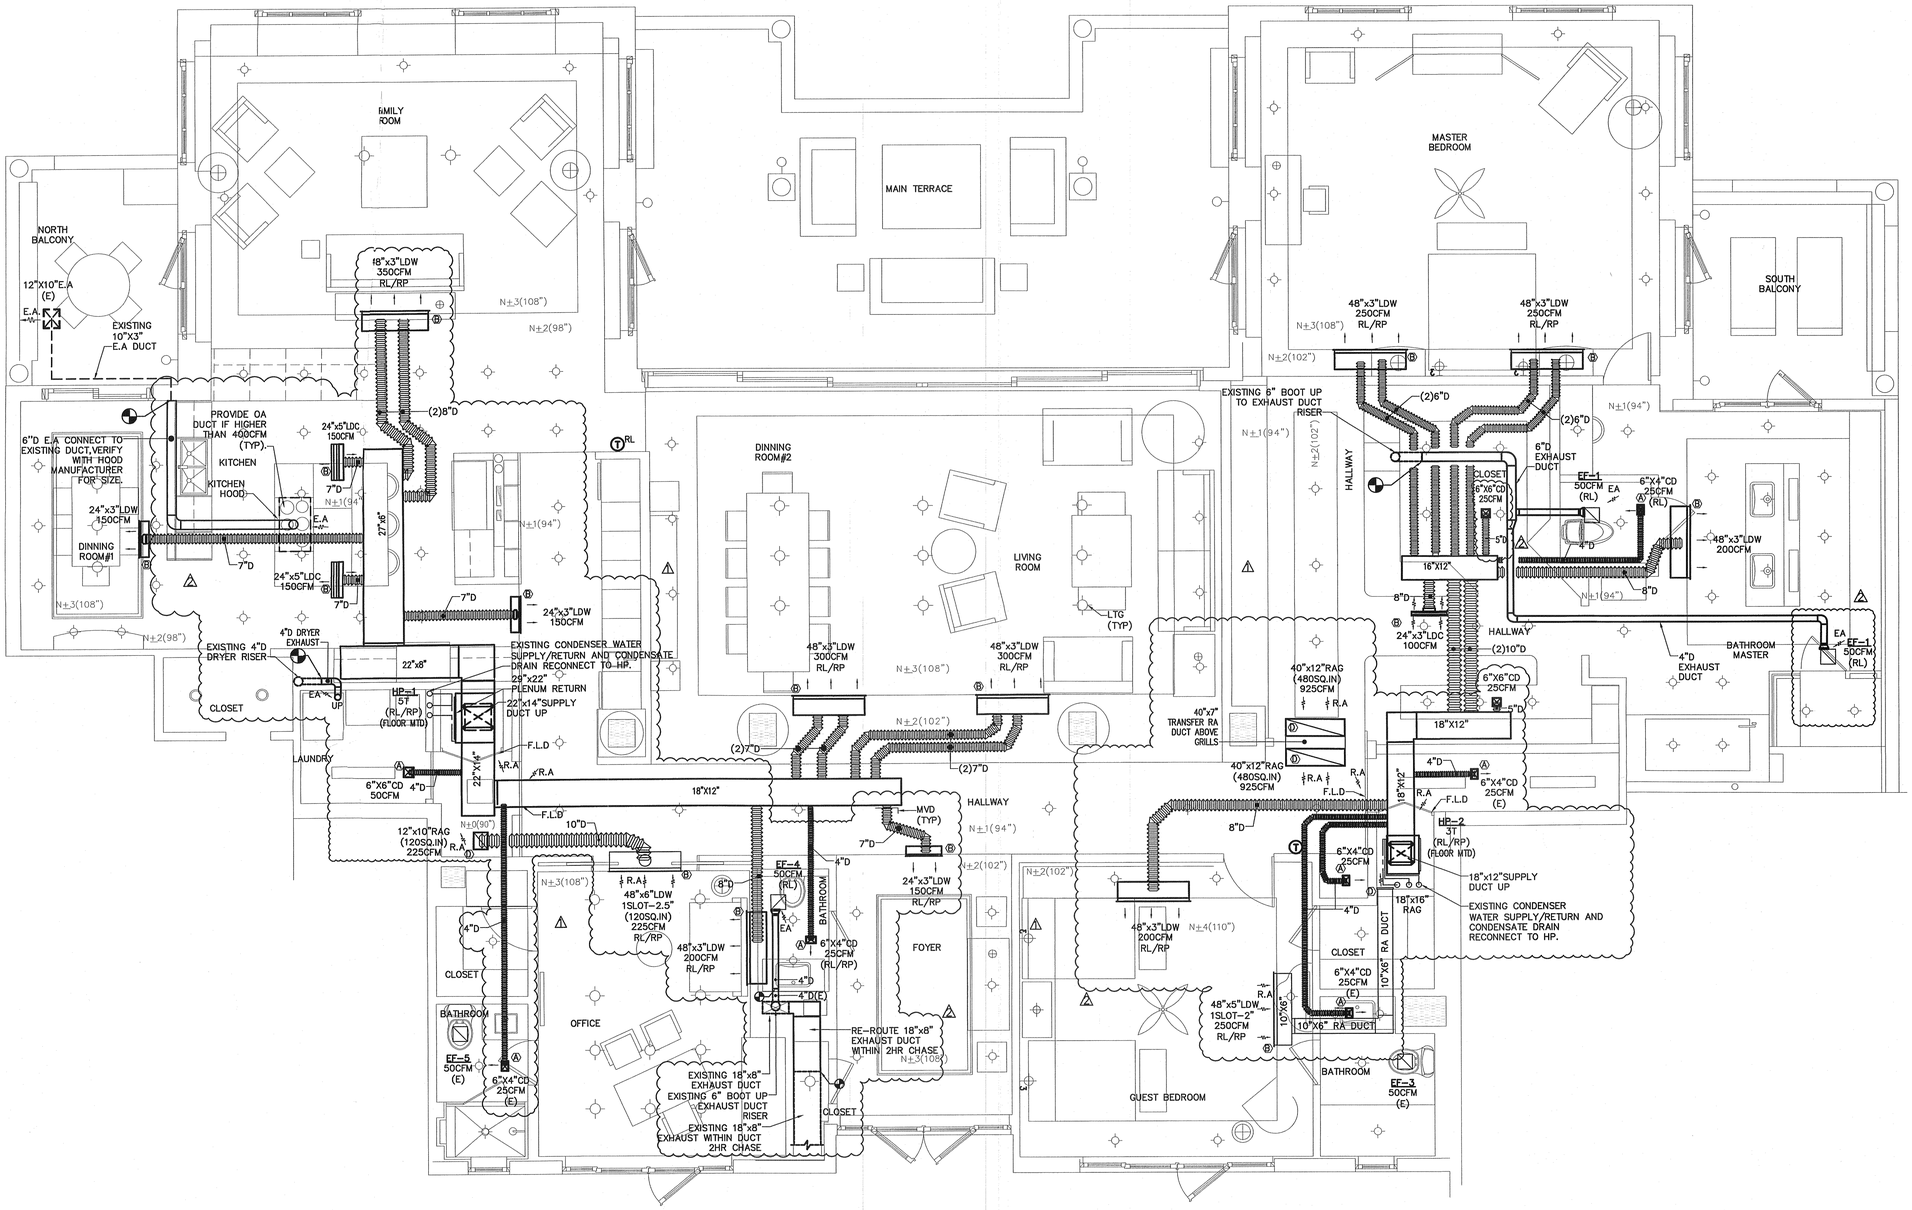

Mechanical Floor Plan

N

Scale: 1/4" = 1' - 0"

Miami Dade County Department of Regulatory And Economic Resources
0001123882 - 7/13/2016 8:14:29 AM
M-1-07052016.pdf

Examiner	Date Time Stamp	Disp. Trade	Stamp Name
David Ferreira	7/7/2016 7:20:13 AM A		MECH Approved

atelier
space planning
CERTIFIED GENERAL CONTRACTOR
9450 NW 58 st. # 104 Doral, FL, 33178
305.934.8842 - tel/ fax 305.715.7150
acatelier@comcast.net

PROJECT NUMBER (1123) 2016

OWNER
REICH RESIDENCE

ADDRESS
7872 FISHER ISLAND DRIVE
FISHER ISLAND FL, 33109

DRAWN
S.C

PJV ENGINEERING, INC.
Mechanical & Electrical Engineers
Tel: (305) 742-2112
C.A.# 25987
email: info@pjveng.com
www.pjveng.com

DATE
03/01/2016

SCALE
SCALE: AS SHOWN

SHEET DESCRIPTION
MECHANICAL FLOOR PLAN

REVISIONS
1 BLDG. DEPT 04/11/16
2 FIELD REV 06/29/16

PABLO J. VITERI
PE# 59535
JUL 01 2016

SEAL

SHEET NUMBER
M-1