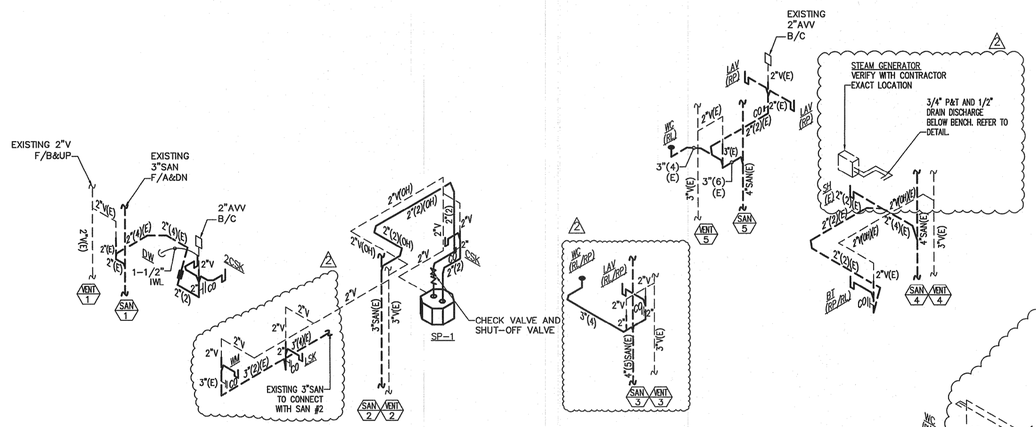

SANITARY RISER
N.T.S

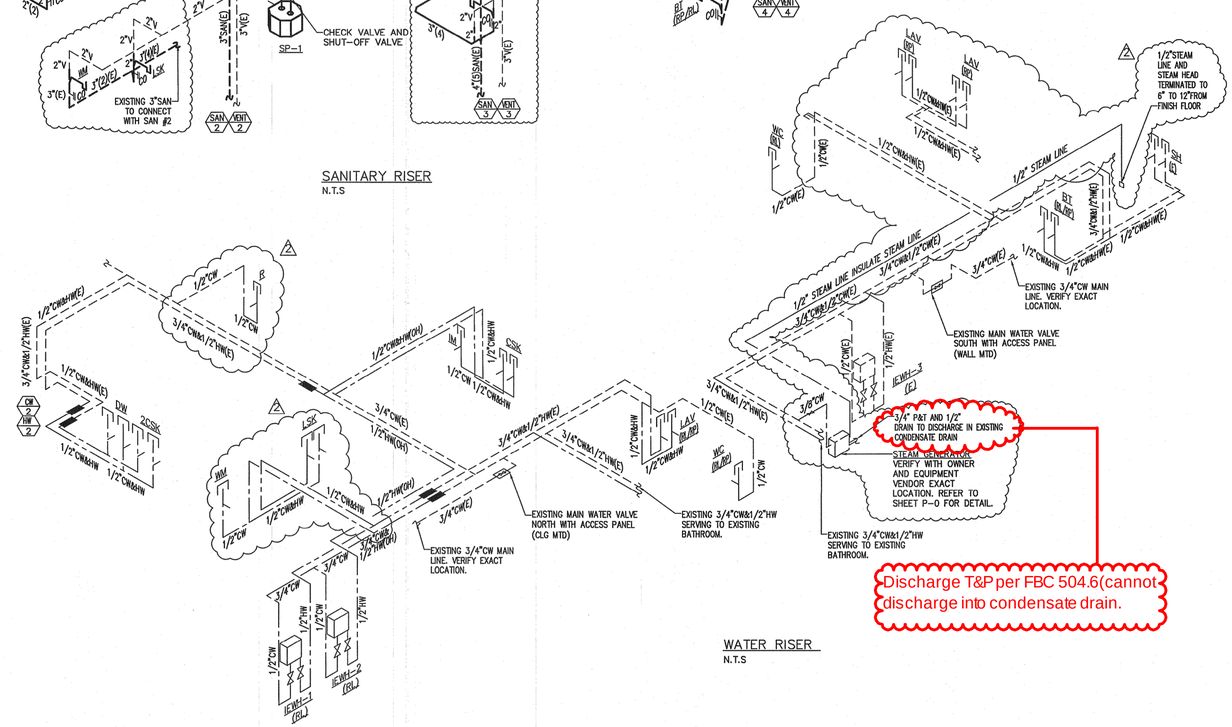

Discharge T&P per FBC 504.6(cannot discharge into condensate drain.

WATER RISER
N.T.S

atelier
space planning
CERTIFIED GENERAL CONTRACTOR
9460 NW 58 st. # 104 Doral, FL. 33178
305.994.8842 - tel/ fax 305.715.7150
aeatelier@comcast.net

PROJECT NUMBER (1125) 2016

OWNER
REICH RESIDENCE

ADDRESS
7872 FISHER ISLAND DRIVE
FISHER ISLAND FL, 33109

DRAWN
S.C

PJV ENGINEERING, INC.
Mechanical & Electrical Engineers
Tel: (305) 742-2112
C.A.# 25987
email: info@pjveng.com
www.pjveng.com

DATE
05/ 01/ 2016

SCALE
SCALE: AS SHOWN

SHEET DESCRIPTION
PLUMBING RISER PLAN

REVISIONS
1 BLDG. DEPT 04/11/16
2 FIELD REV 06/29/16

PABLO J. VITERI
PE# 59535
JUL 01 2016
SEAL

SHEET NUMBER
P-2

Miami Dade County Department of Regulatory And Economic Resources
0001123882 - 7/13/2016 8:14:29 AM
P-2-07052016.pdf

Examiner	Date Time Stamp	Disp.	Trade	Stamp Name
Wilfredo Urquiaga	7/6/2016 5:07:38 PM	D	PLUM	Disapproved