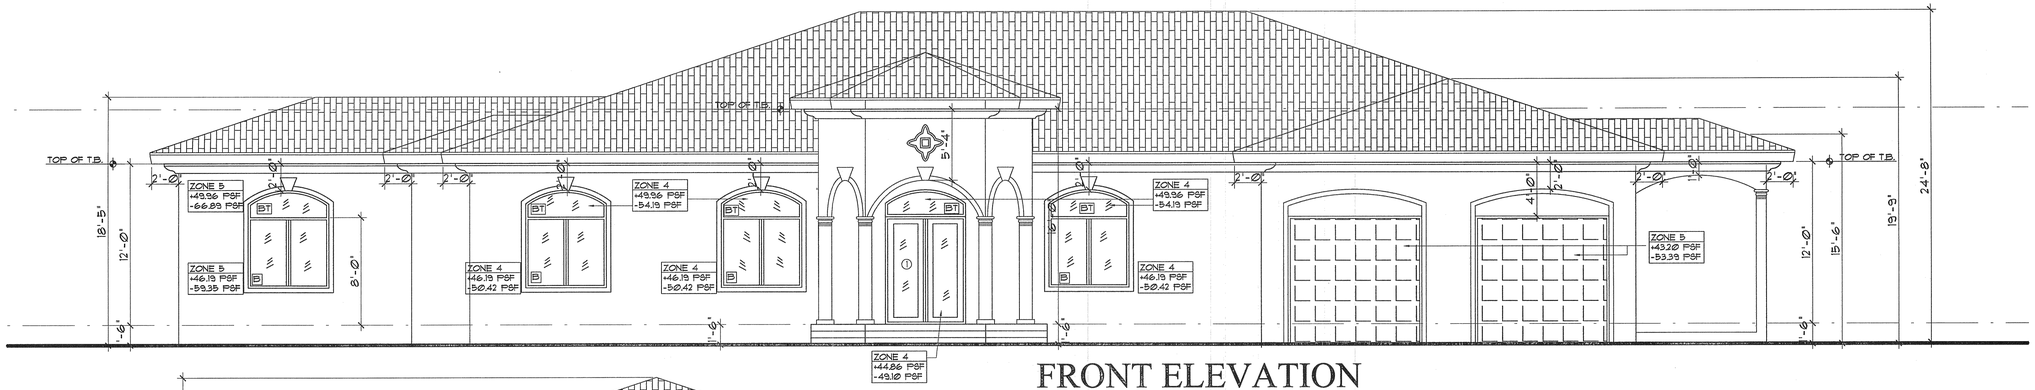

FRONT ELEVATION

SCALE:3/16"=1'-0"

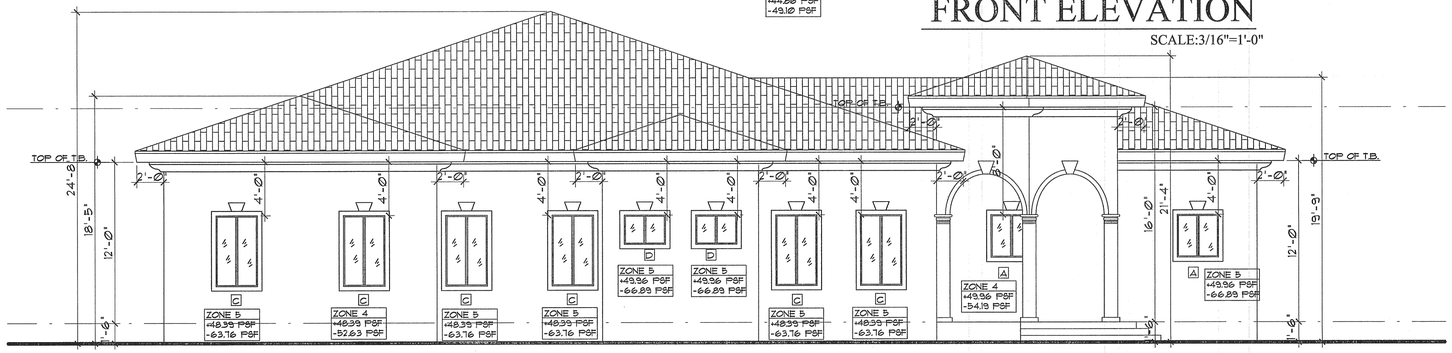

LEFT ELEVATION

SCALE:3/16"=1'-0"

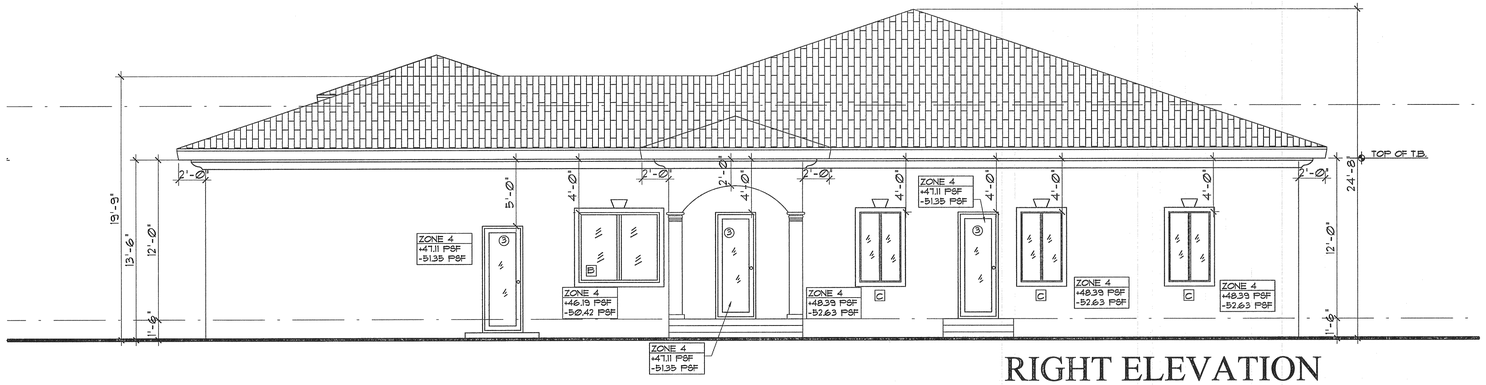

RIGHT ELEVATION

SCALE:3/16"=1'-0"

REAR ELEVATION

SCALE:3/16"=1'-0"

Miami Dade County Department of Regulatory And Economic Resources
0001135839 - 6/2/2016 1:04:26 AM
A-4-05182016.PDF
Examiner Date Time Stamp Disp. Trade Stamp Name
Ronaldo Acle 5/20/2016 8:45:46 AMD ZONE Disapproved

LOPEZ PROFESSIONAL ENGINEERING LLC.
CERTIFICATE OF AUTHORIZATION # 28462
MARIA LOPEZ, P.E# 69...
525 S.W. 63rd AVENUE
MIAMI, FL 33144
TEL.: (786) 380-07...
MARIA LOPEZ LICENSED No. 60187 STATE OF FLORIDA PROFESSIONAL ENGINEER

PROPOSED RESIDENSE FOR:

MARIO & MILEYDIS DIAZ AT: 146XX SW 236 ST MIAMI FLORIDA

Drawn By:	H.P.
Checked:	M. LOPEZ
Date:	03-11-15
Scale:	As Shown
Sheet:	A-4