DO NOT SCALE DRAWING

ELECTRICAL PLAN DETAIL:

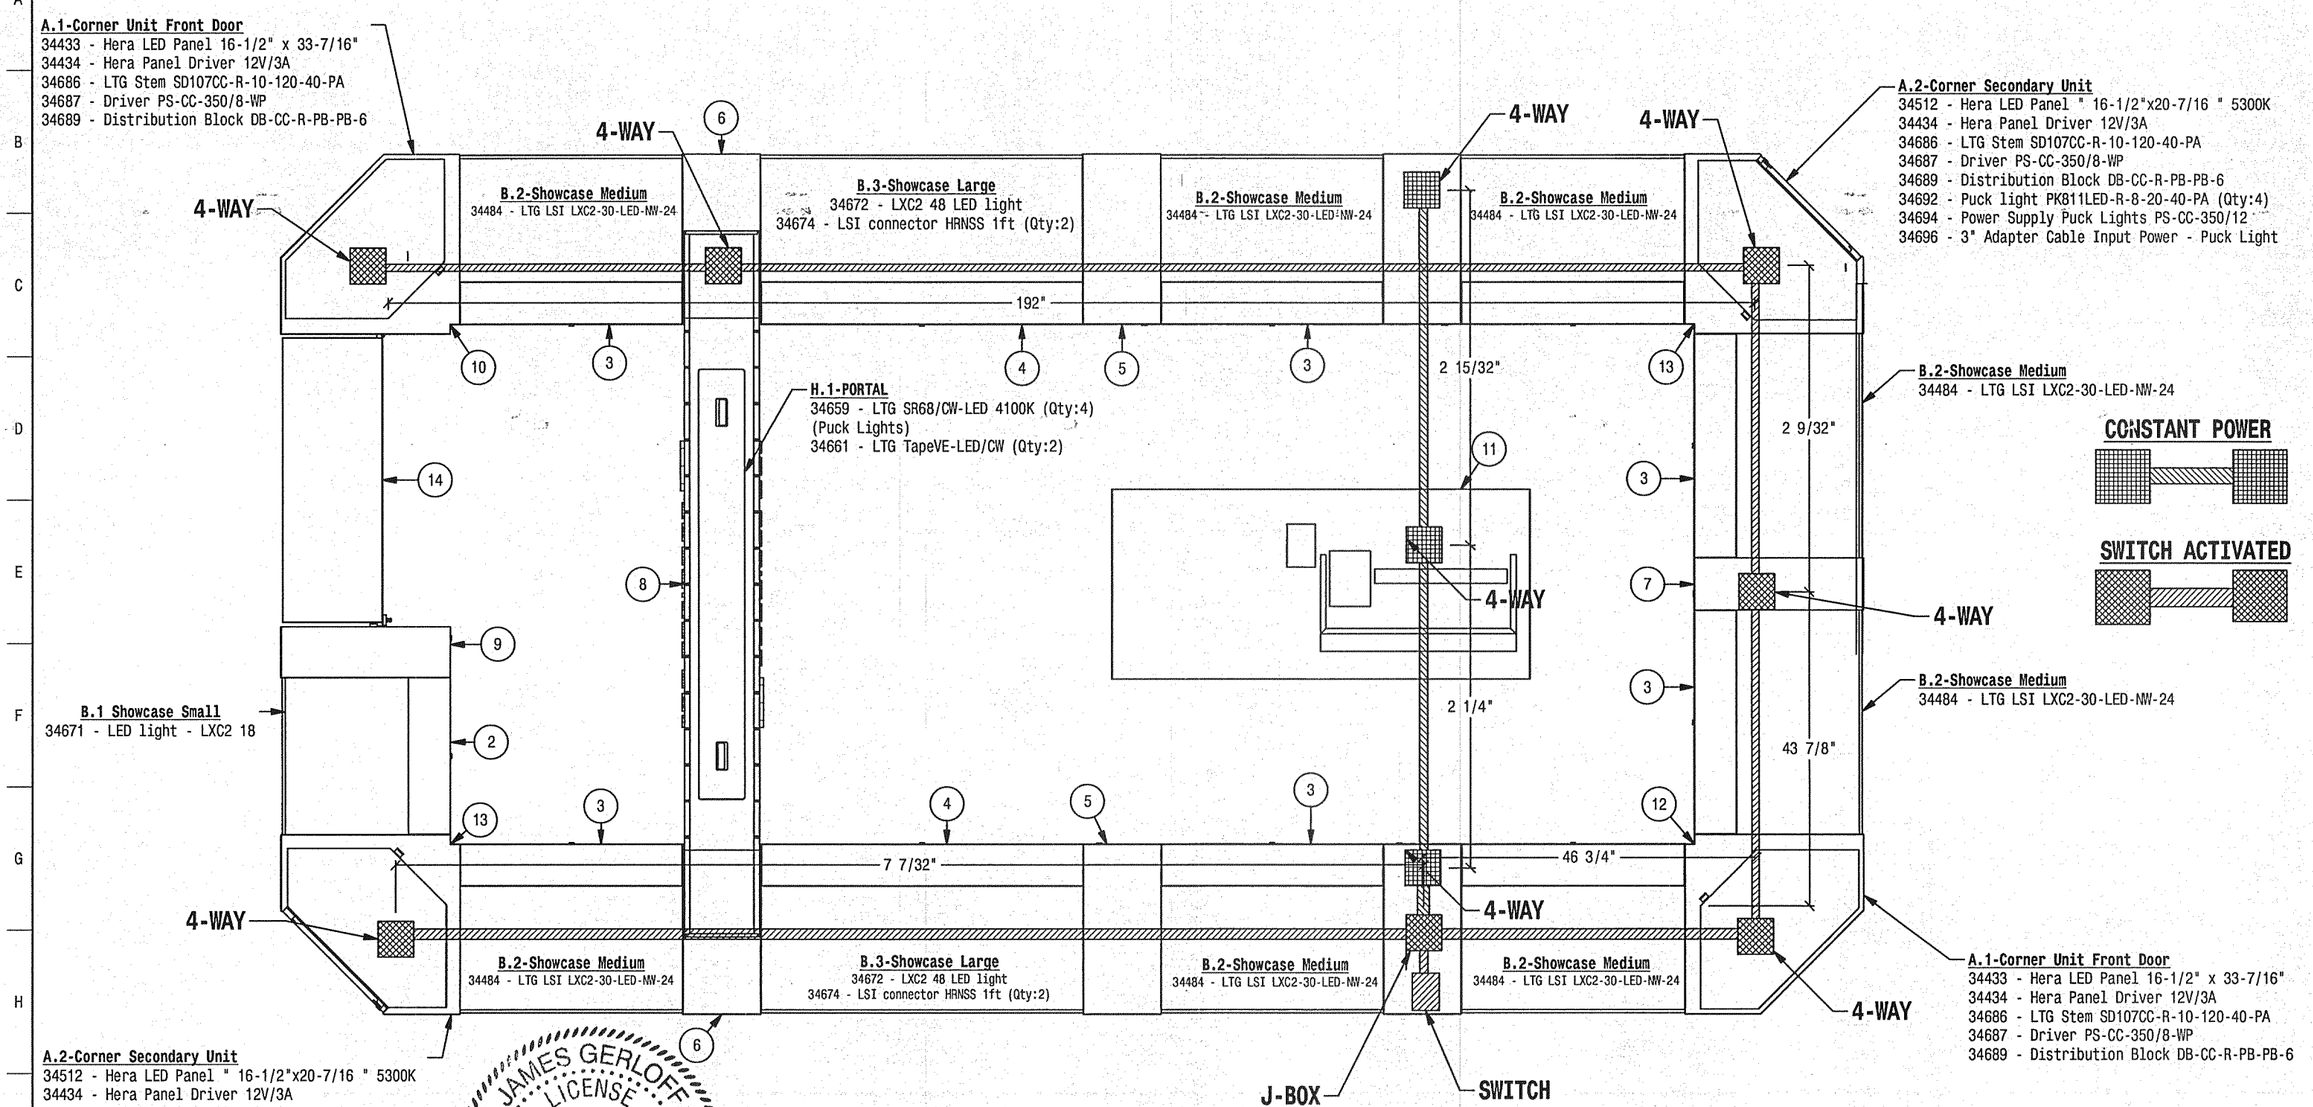

NOTE: ALSO TO INSTALL A 30' FLEXIBLE POWER 3/12 AWG CABLE WITH A DEDICATED RIGHT ANGLE PLUG

POWER LAYOUT
SCALE 1/20

J3 Engineering Group, LLC
1035 W. Glen Oaks Lane
Suite 200
Mequon, WI 53092
Firm COA Number: 29858

MANUFACTURING APPROVED

APPROVED BY:	JOB NO:	DATE:
TBD	TBDXXX	

TJ Hale
Our business is making you look good.
W139 N9499 HWY 145, PO BOX 250
MENOMONEE FALLS, WI 53052-0250
PHONE (262) 255-5555
FAX (262) 255-5678

DESCRIPTION:	Sunglass Hut Kiosk 10x18
FILE NAME:	941500_10x18.idw
FIXT. NO.:	941500_10x18
APPR:	CMM
TOLERANCE:	± 1/32"
REV:	0
DWG BY:	Matt_G
SIZE:	B
DATE:	8/20/2015
SHEET NO:	6 OF 6

Miami Dade County Department of Regulatory And Economic Resources
0001159368 - 3/7/2016 3:11:21 PM
SHEET6-03022016.pdf
Examiner Date Time Stamp Disp. Trade Stamp Name
Victor Lombardi 3/3/2016 12:33:32 PM P ELEC Approved As Noted
JAMES GERLOFF LICENSE No. 74104 STATE OF FLORIDA PROFESSIONAL ENGINEER
02/19/2016