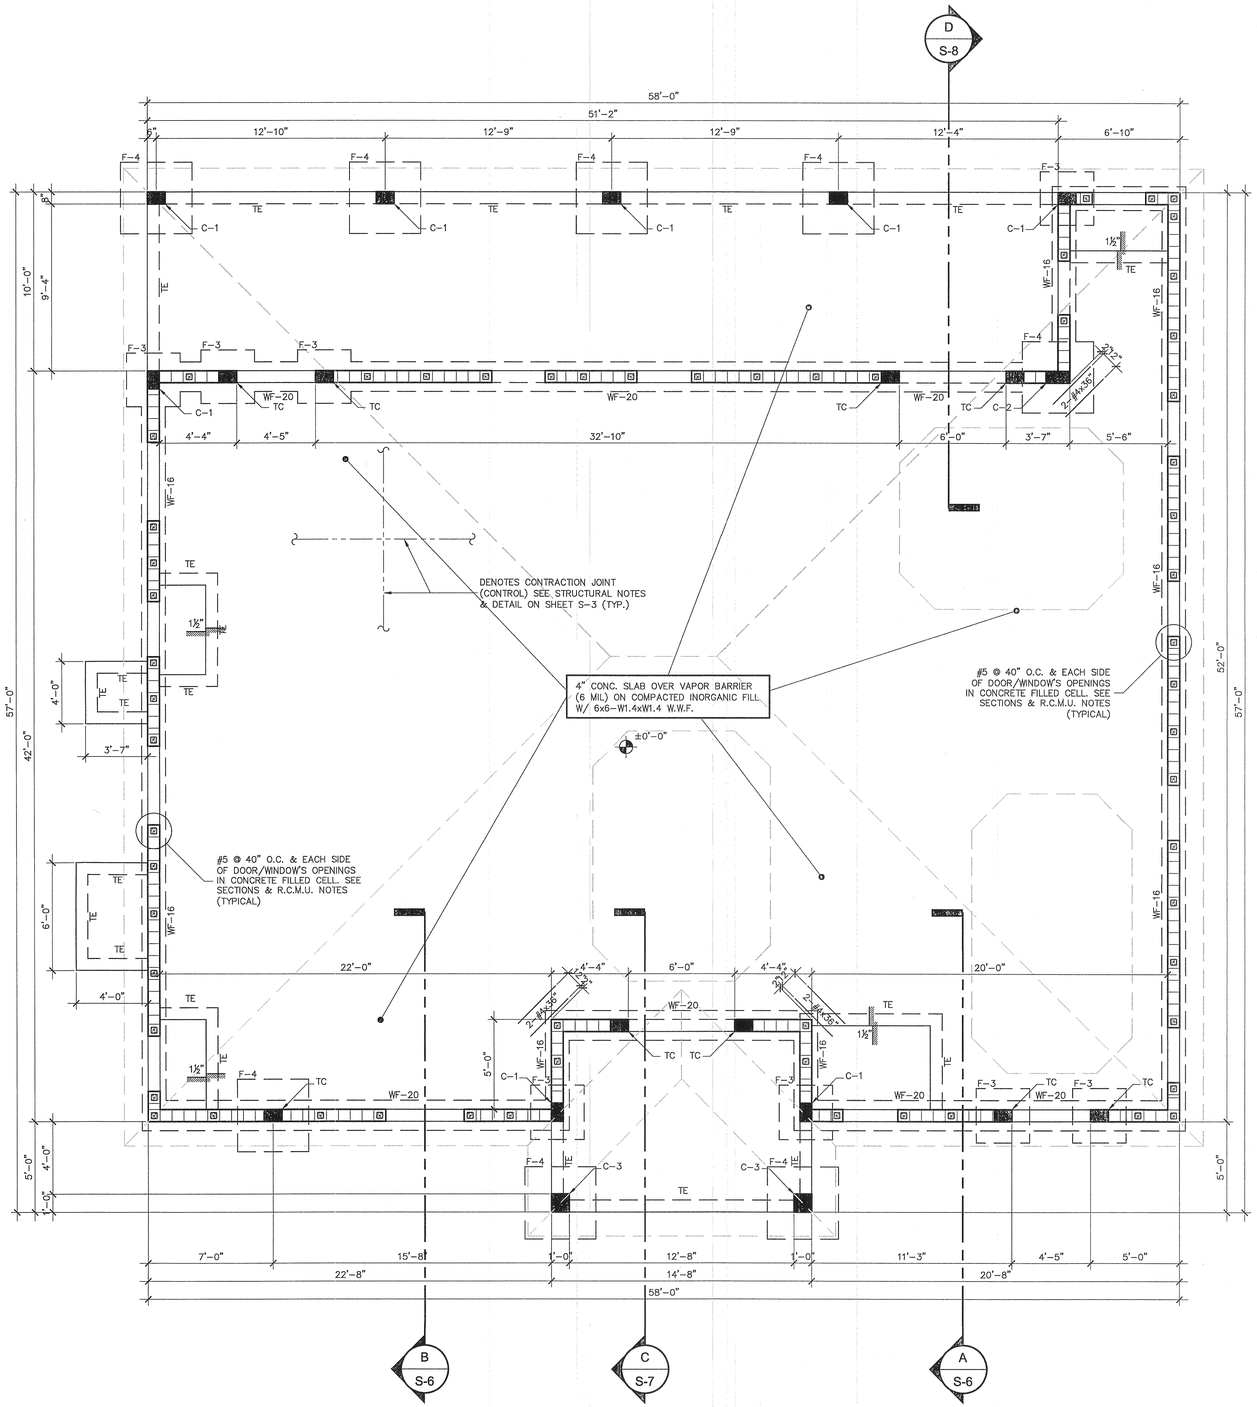

DATUM: ±0'-0"=11.0' N.G.V.D.

FOUNDATION PLAN

SCALE: ¼"=1'-0"

N

Miami Dade County Department of Regulatory And Economic Resources
0001165360 - 6/17/2016 10:47:54 AM
S-1-05062016.PDF

Examiner	Date Time Stamp	Disp.	Trade	Stamp Name
Juan Collao	5/10/2016 9:36:06 AM	A	BLDG	Approved

JUAN A. RODRIGUEZ-JOMOLCA R.A.
Architecture - Planning - Interior - Construction
A.R. No 6691
825 SW 62nd Avenue
Miami, FL 33144
e-mail: rodriguezjomolca@comcast.net
Phone (786) 488-9099 - Fax (305) 261-7088

PROJECT:

NEW RESIDENCE FOR:

Mr. BALDOMERO CASTILLO
186XX SW 266th Street
Homestead, FL 33031.

SEAL:

REVISIONS:
1.
2.
3.
4.
5.
6.

DATE:	05-01-16
SCALE:	AS SHOWN
DRAWN:	O.G.
CHECKED:	J.A.R.J.
JOB No:	16-002

S-1

1 OF 8 SHEETS

5