COLUMN SCHEDULE -

MARK	SIZE	VERT. REINF'G /CAP PL & BOLTS	COL. TIES/BASE PL. & A BOLTS	REINFORCING
C1	8" x 8" CMU	(1) #5'S		FULLY GROUTED CELL @ 40" O.C. MAX
C2	8" x 16" CMU	(2) #5'S		FULLY GROUTED CELL
CC1	8" x 12" CONC. COL.	(4) #5'S	#3'S @ 8"	
CC2	8" x 16" CONC. COL.	(4) #6'S	#3'S @ 8"	
CC3	8" x 35" CONC. COL.	(8) #6'S	#3'S @ 8"	
CC4	12" x 16" CONC. COL.	(6) #6'S	#3'S @ 8"	
CC5	12" x 21" CONC. COL.	(6) #6'S	#3'S @ 8"	

FOOTING SCHEDULE -

MARK	SIZE W X D	TYPE	REINFORCING	REMARKS
WF-1	24" X 12"	MONOLITHIC.	(3) #5 BOTTOM CONT. #5 TRANSVERSE @ 24"	
F-1	48" X 48" X 12"	CONC. PAD.	(4) #5 EACH WAY BOTTOM.	

TOP OF WF-1 & F-1 - 1'-4" BELOW T/SLAB

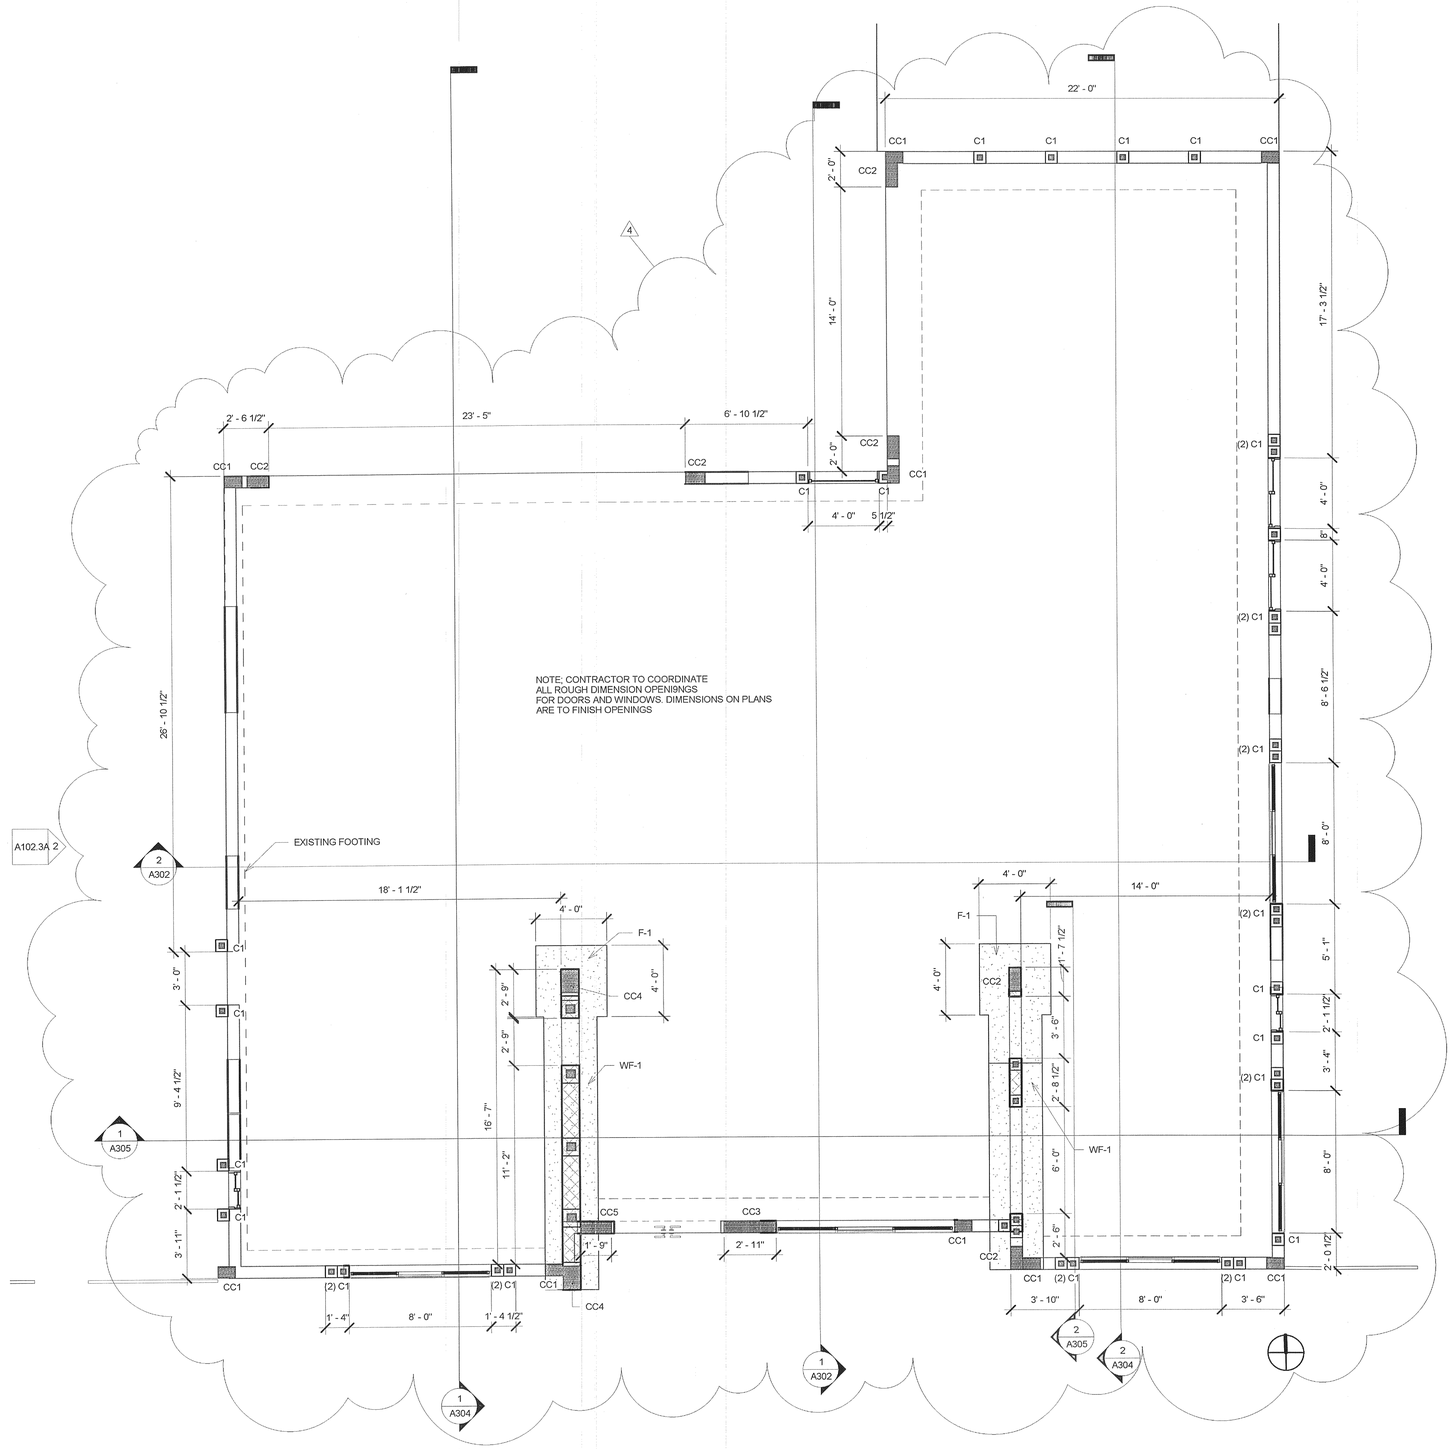

1 FOUNDATION PLAN
1/4" = 1'-0"

JJ ARCHITECTURAL GROUP
3500 NW BOCA RATON BLVD SUITE 624
BOCA RATON - FLORIDA - 33431
P-561.288.3956
F-561.288.3959
AA26002386

JOSEPH JARAMILLO/AIA
ARCHITECT
AR 91804

INTERIOR RENOVATION FOR:
HAMAMI RESIDENCE
1935 NE 204 TERRACE
Miami – Florida 33179

No.	Description	Date
4	OWNER REQUESTED CHANGES	5.13.2016

FOUNDATION PLAN

Project number	DADON RESIDENCE
Date	10.12.2015
Drawn by	Author
Checked by	Checker

A101.1

Scale 1/4" = 1'-0"

5/16/2016 12:09:18 PM

Miami Dade County Department of Regulatory And Economic Resources - Job Copy
0001164365 - 6/20/2016 10:49:13 AM
A101.1-05182016.PDF
Examiner Date Time Stamp Disp. Trade Stamp Name
Fredy Tain 6/16/2016 4:56:45 PM A STRU Approved