ZONE	PRESSURE	COMMENT
1	-39 PSF	FIELD
2	-52.3 PSF	RIDGES & EDGES
3	-62.9 PSF	CORNERS
4	-59.0 PSF	OVERHANGS

PRESSURES ARE ASD VALUES

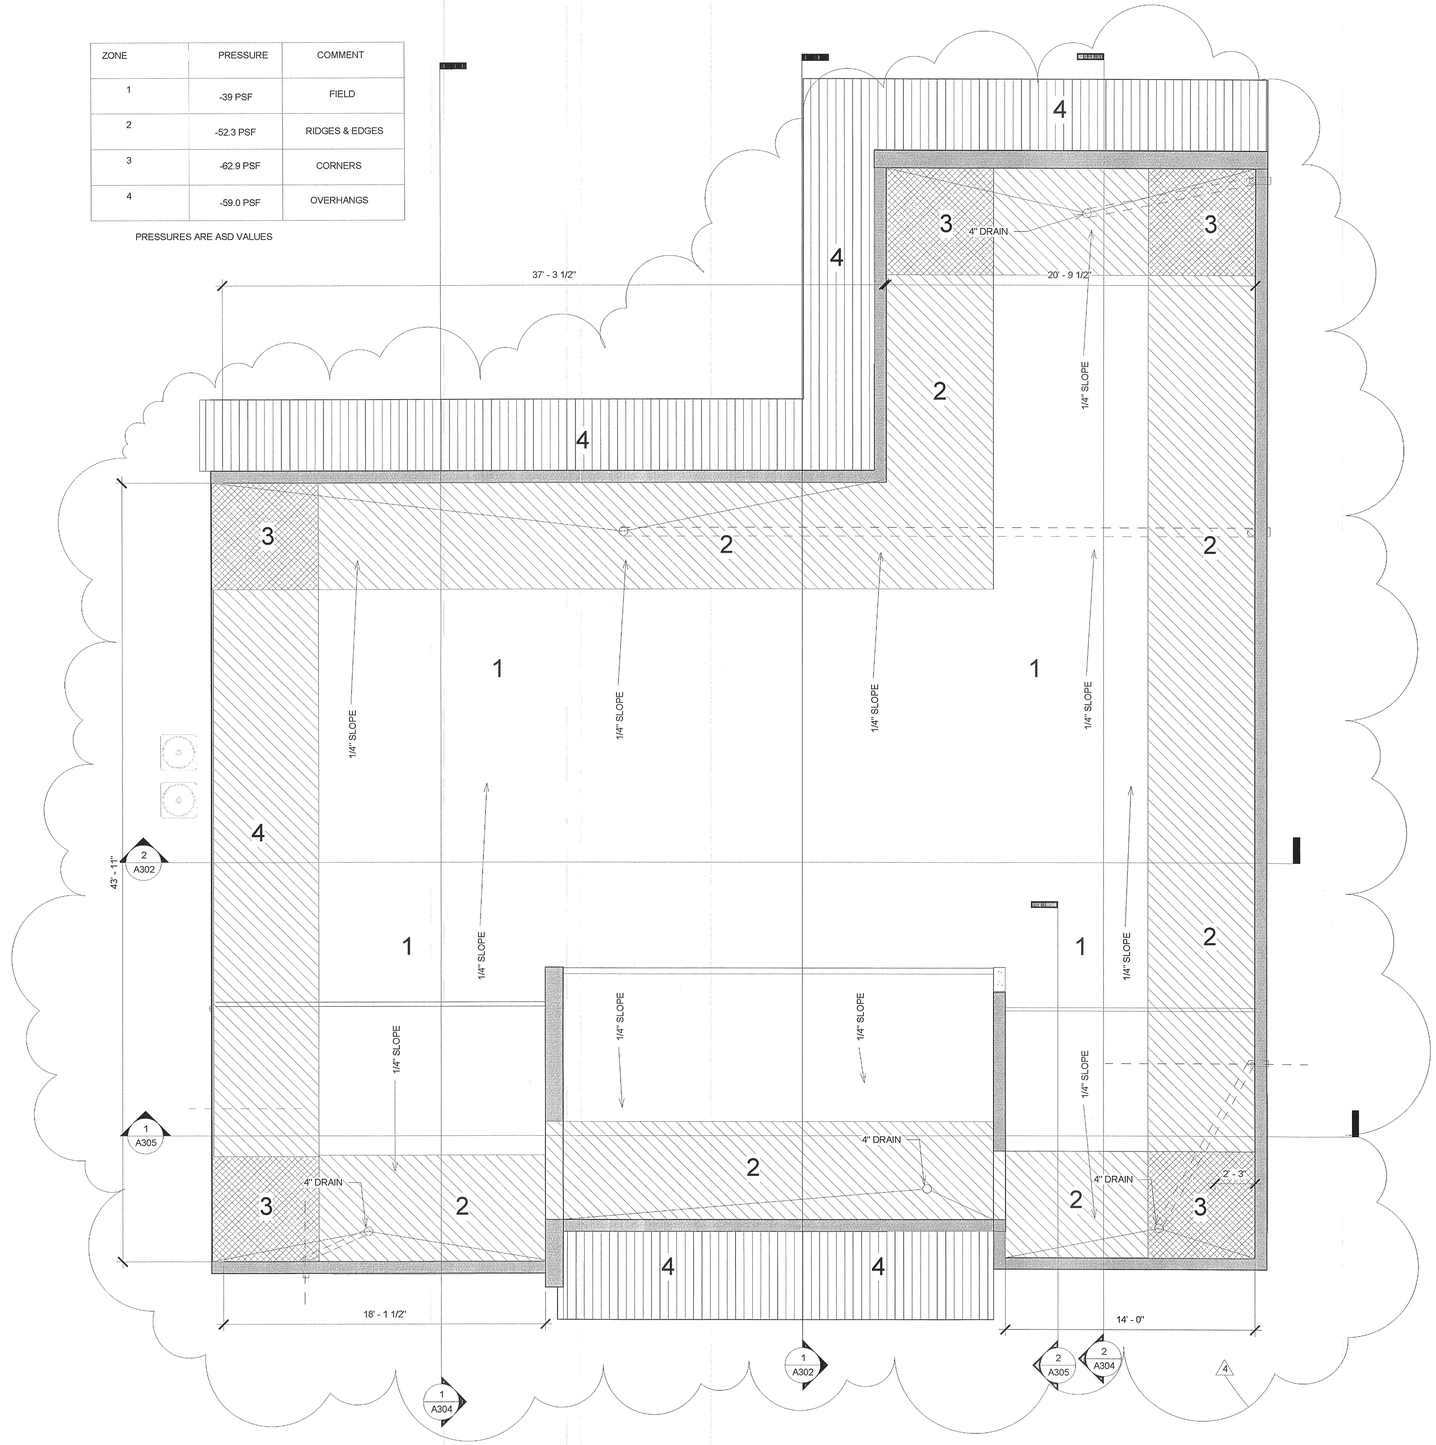

1 ROOF PLAN
1/4" = 1'-0"

Miami Dade County Department of Regulatory And Economic Resources - Job Copy
0001164365 - 6/20/2016 10:49:13 AM
A102.2-05182016.PDF
Examiner Date Time Stamp Disp. Trade Stamp Name
Fredy Tain 6/16/2016 4:57:17 PM A STRU Approved

JJ ARCHITECTURAL GROUP
3500 NW BOCA RATON BLVD SUITE 624
BOCA RATON - FLORIDA - 33431
P-561.288.3956
F-561.288.3959
AA26002386

JOSE FUJIRAMILLO AIA
ARCHITECT
AR 91804

INTERIOR RENOVATION FOR:
HAMAMI RESIDENCE
1935 NE 204 TERRACE
Miami – Florida 33179

No.	Description	Date
4	OWNER REQUESTED CHANGES	5.13.2016

ROOF PLAN

Project number	DADON RESIDENCE
Date	10.12.2015
Drawn by	Author
Checked by	Checker

A102.2

Scale 1/4" = 1'-0"

5/16/2016 12:09:57 PM