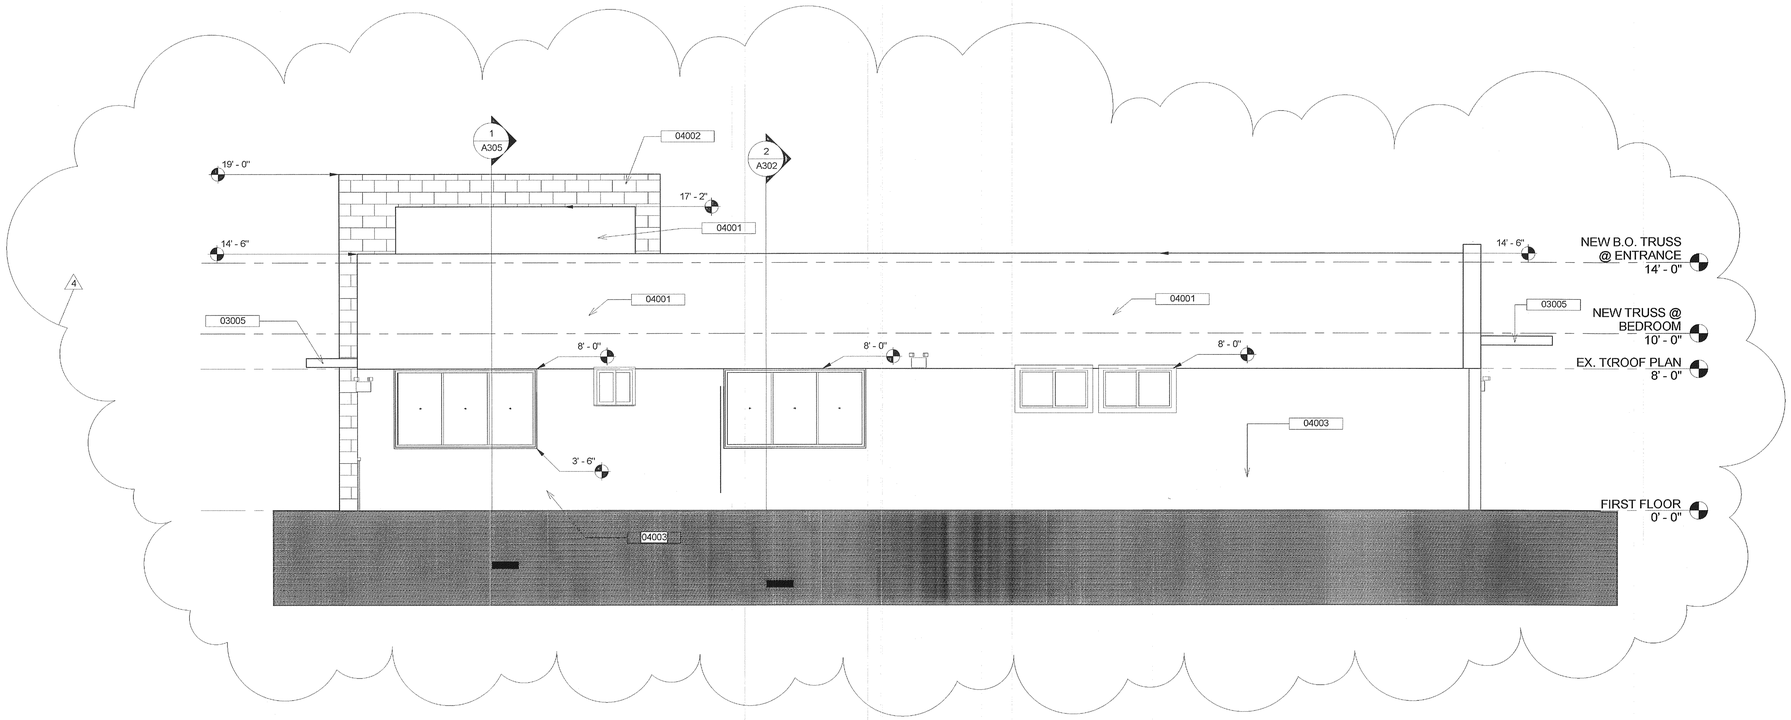

1 EAST ELEVATION
1/4" = 1'-0"

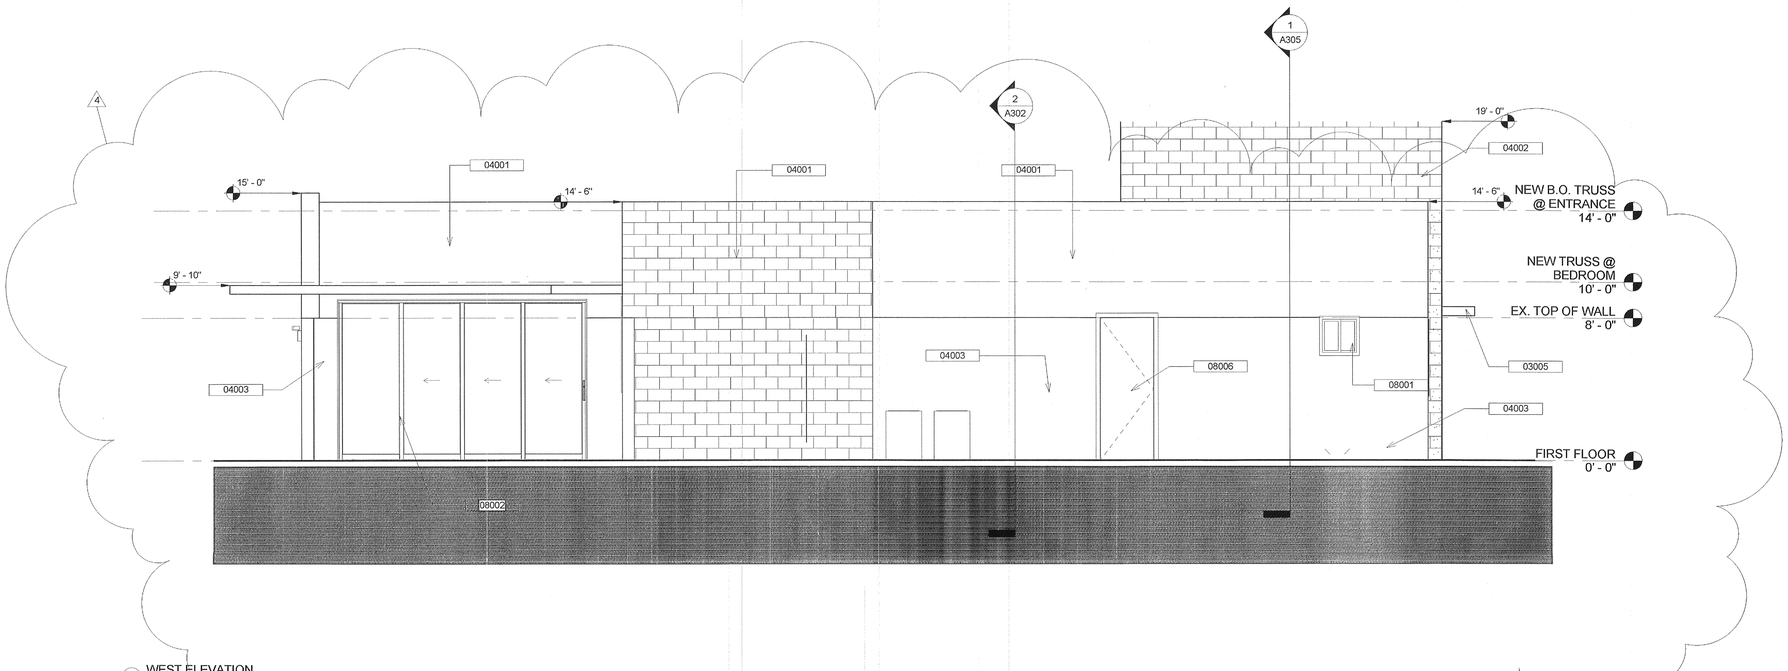

2 WEST ELEVATION
1/4" = 1'-0"

Miami Dade County Department of Regulatory And Economic Resources - Job Copy
0001164365 - 6/20/2016 10:49:13 AM
A301-05182016.PDF

JJ ARCHITECTURAL GROUP
3500 NW BOCA RATON BLVD SUITE 624
BOCA RATON - FLORIDA - 33431
P-561.288.3956
F-561.288.3959

AA26002386

JOSE A. JARAMILLO AIA
ARCHITECT
AR 91804

INTERIOR RENOVATION FOR:
HAMAMI RESIDENCE
1935 NE 204 TERRACE
Miami – Florida 33179

No.	Description	Date
4	OWNER REQUESTED CHANGES	5.13.2016

ELEVATIONS

Project number	DADON RESIDENCE
Date	10.12.2015
Drawn by	Author
Checked by	Checker

A301

Scale 1/4" = 1'-0"

5/16/2016 12:12:08 PM