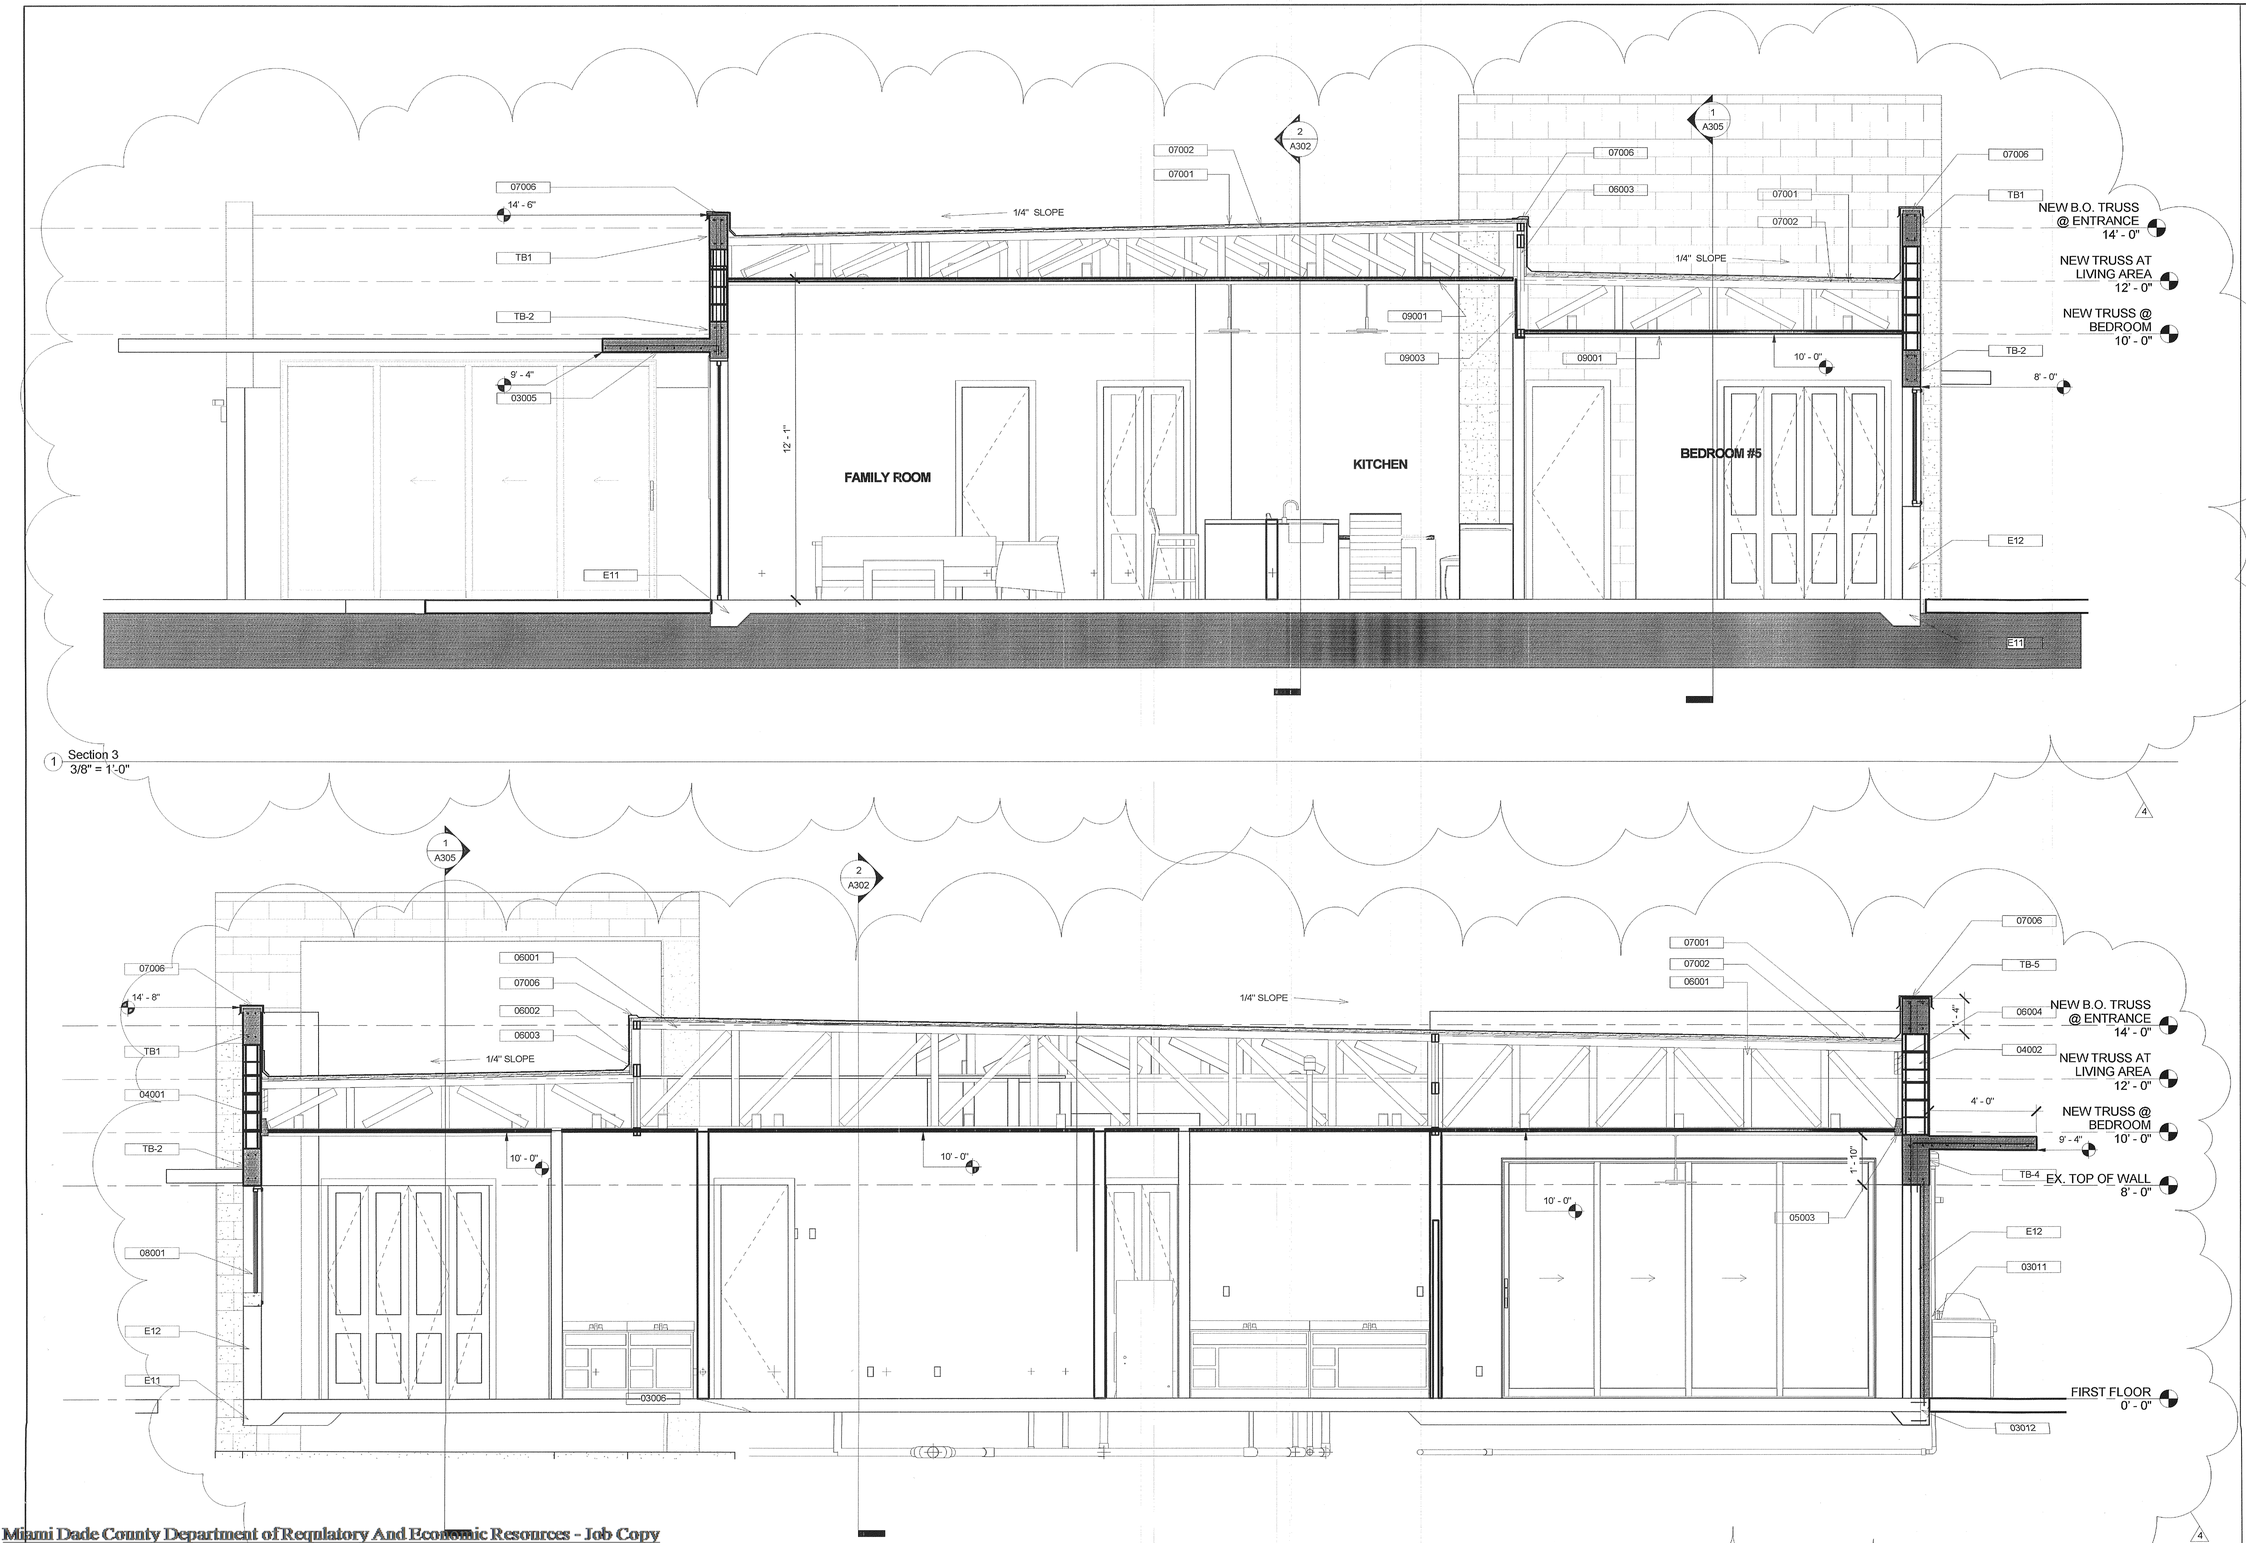

1 Section 3
3/8" = 1'-0"

2 Section 4
3/8" = 1'-0"

Miami Dade County Department of Regulatory And Economic Resources - Job Copy
0001164365 - 6/20/2016 10:49:13 AM
A304-05182016.PDF
Examiner Date Time Stamp Disp. Trade Stamp Name
Fredy Tam 6/16/2016 5:00:05 PM V STRU Void

JJ ARCHITECTURAL GROUP
3500 NW BOCA RATON BLVD SUITE 624
BOCA RATON - FLORIDA - 33431
P-561.288.3956
F-561.288.3959
AA26002386

JOSE F. JARAMILLO AIA
ARCHITECT
AR 91804

INTERIOR RENOVATION FOR:
HAMAMI RESIDENCE
1935 NE 204 TERRACE
Miami – Florida 33179

No.	Description	Date
4	OWNER REQUESTED CHANGES	5.13.2016

SECTIONS

Project number	DADON RESIDENCE
Date	10.12.2015
Drawn by	Author
Checked by	Checker

A304

Scale 3/8" = 1'-0"

5/16/2016 12:12:45 PM