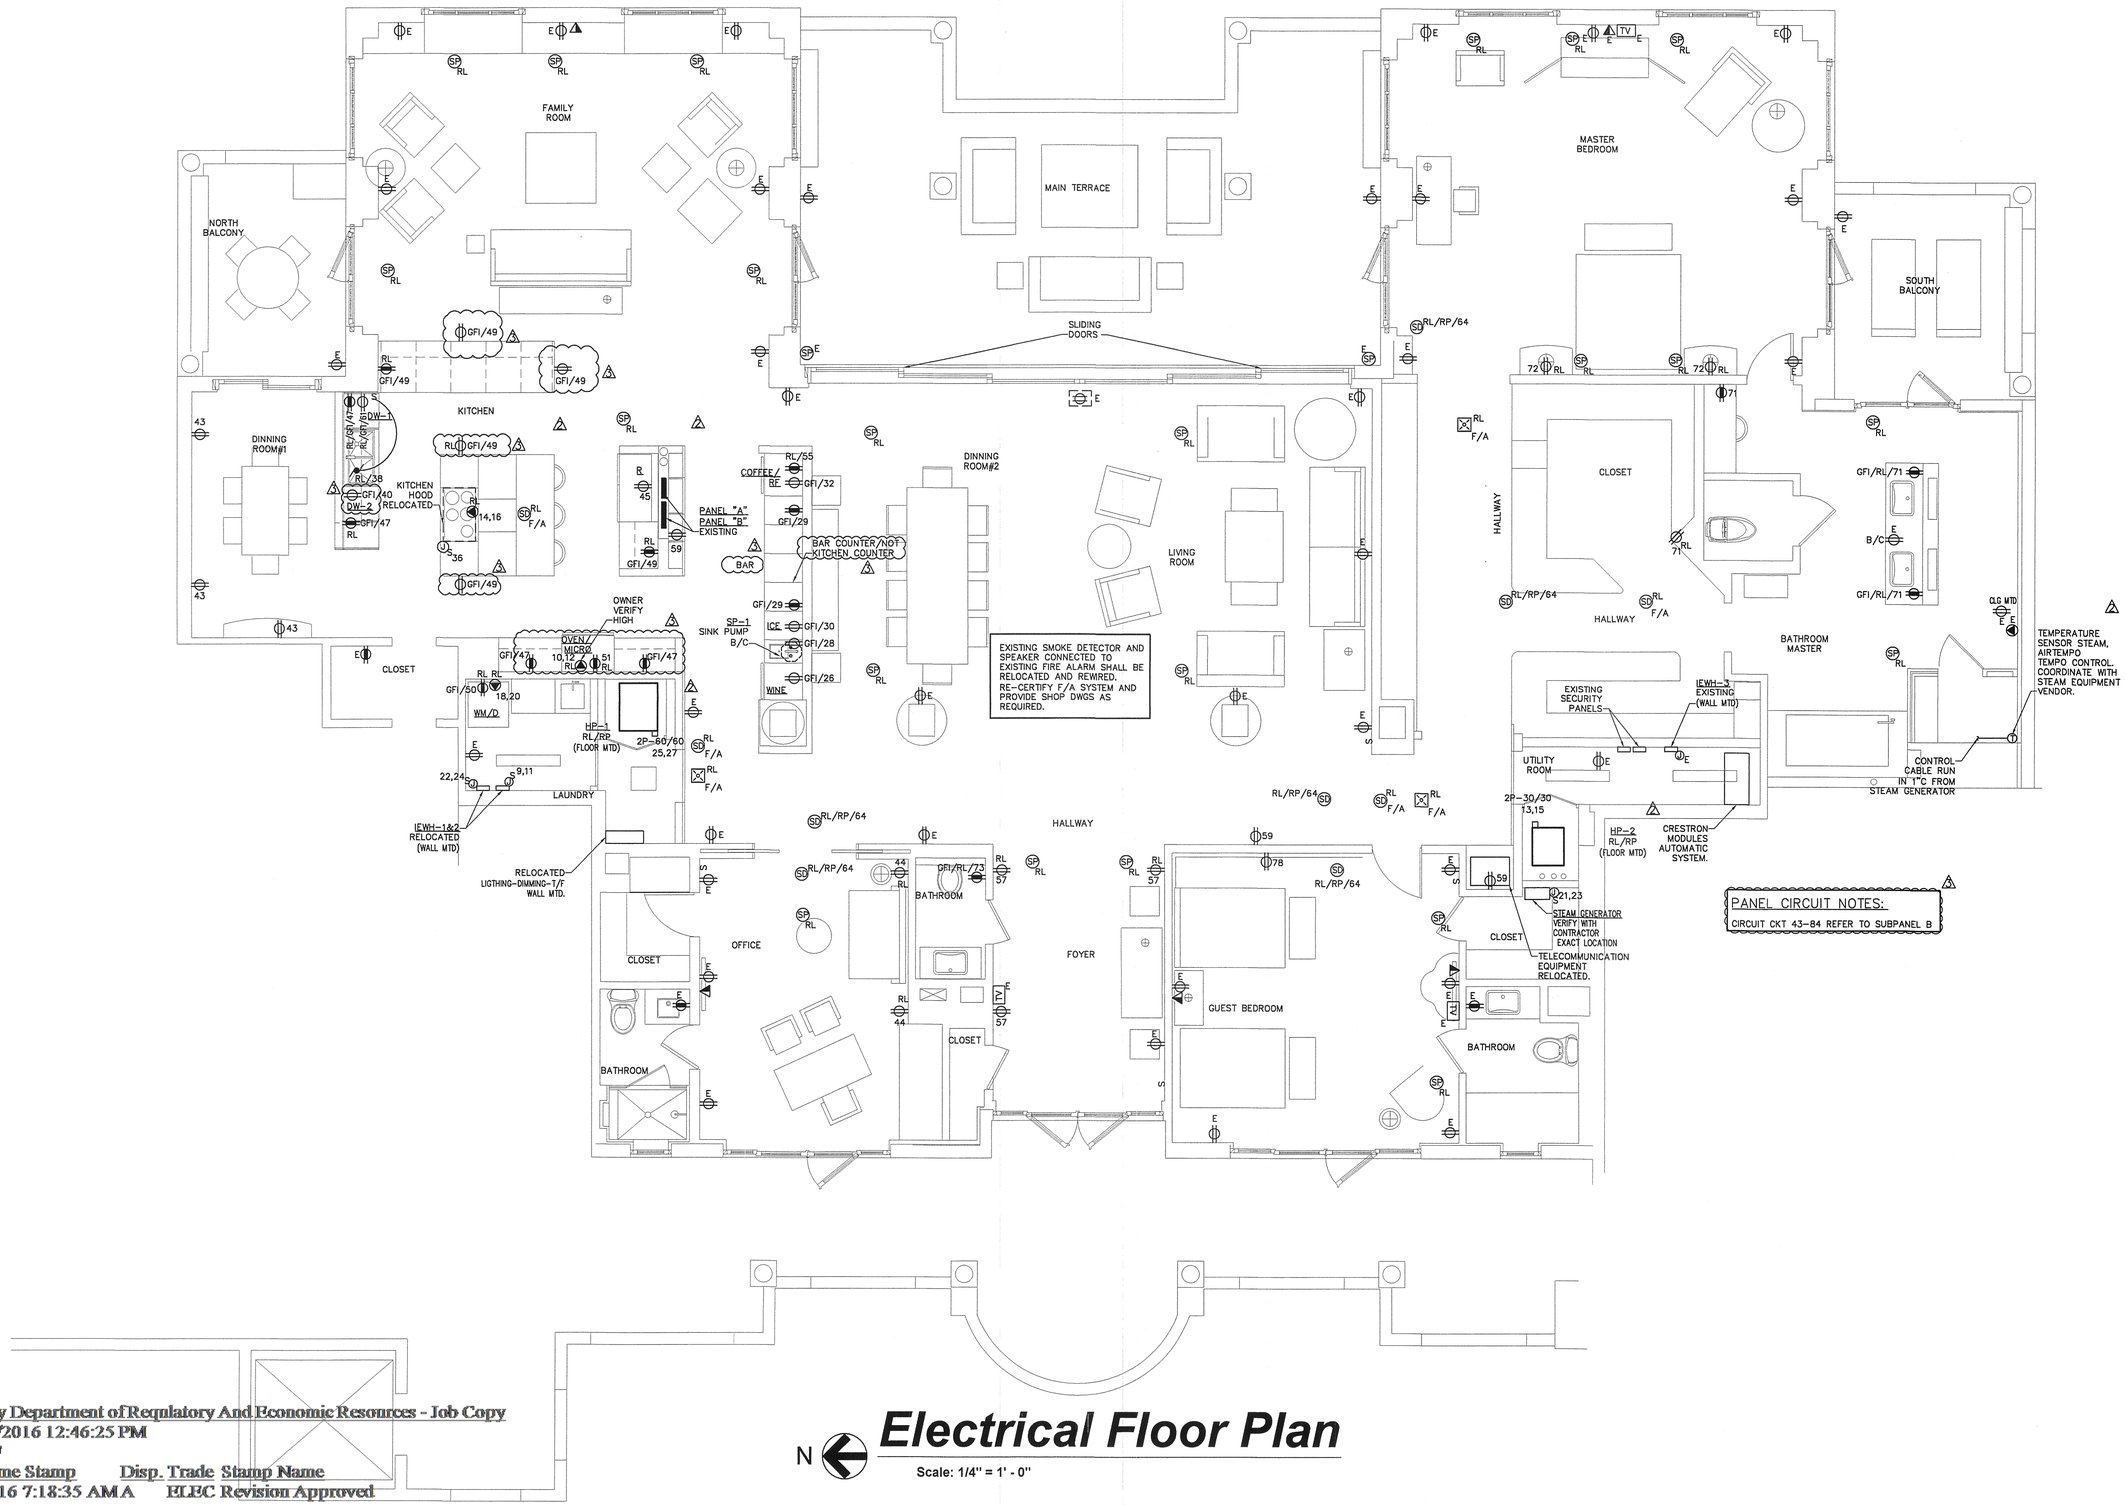

Electrical Floor Plan

Scale: 1/4" = 1' - 0"

Miami Dade County Department of Regulatory And Economic Resources - Job Copy
0001123882 - 8/25/2016 12:46:25 PM
E-1-07222016.PDF
Examiner Date Time Stamp Disp. Trade Stamp Name
Ron Peters 7/26/2016 7:18:35 AM A ELEC Revision Approved

atelier
space planning
CERTIFIED GENERAL CONTRACTOR
9450 NW 58 st. # 104 Doral, FL, 33178
305.934.8842 - tel/fax 305.715.7150
aeatelier@comcast.net

PROJECT NUMBER (1123) 2016

OWNER
REICH RESIDENCE

ADDRESS
7872 FISHER ISLAND DRIVE
FISHER ISLAND FL, 33109

DRAWN
S.C

PJV ENGINEERING, INC.
Mechanical & Electrical Engineers
Tel: (305) 742-2112
C.A.# 25987
email: info@pjveng.com
www.pjveng.com

DATE
05/01/2016

SCALE
SCALE: AS SHOWN

SHEET DESCRIPTION
ELECTRICAL FLOOR PLAN

REVISIONS
2 FIELD REV 06/29/16
3 FIELD REV 07/20/16

PABLO J. VITERI
PE# 59535
JUL 21 2016

SEAL

SHEET NUMBER
E-1