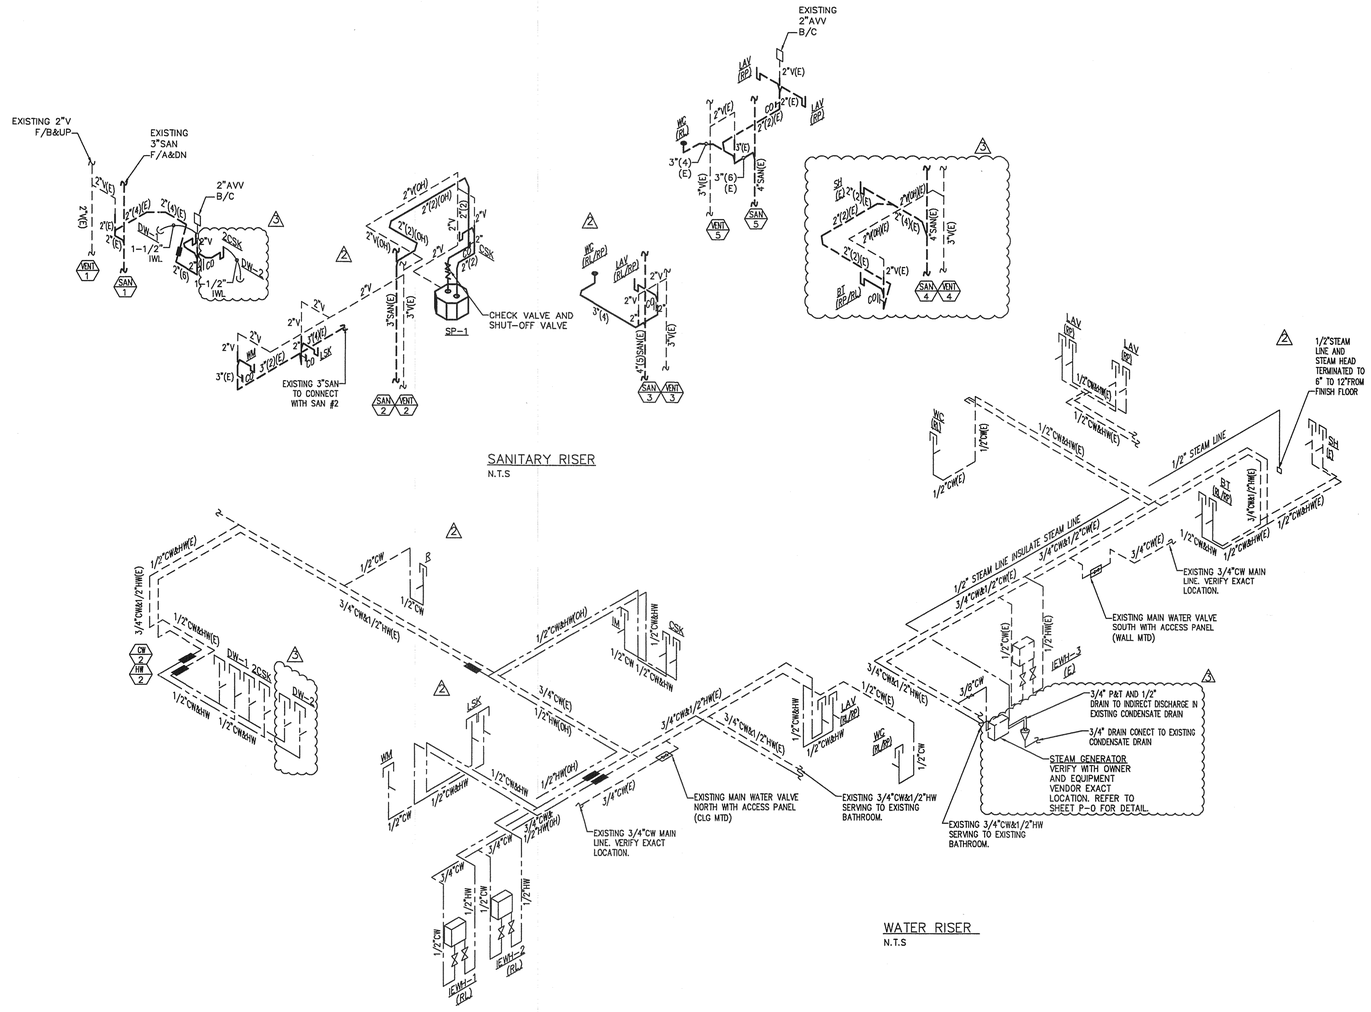

atelier
space planning

CERTIFIED GENERAL CONTRACTOR
9450 NW 58 st. # 104 Doral, FL. 33178
305.934.8842 - tel / fax 305.715.7150
aeatelier@comcast.net

PROJECT NUMBER (1123) 2016

OWNER
REICH RESIDENCE

ADDRESS
7872 FISHER ISLAND DRIVE
FISHER ISLAND FL. 33109

DRAWN
S.C

PJV ENGINEERING, INC.
Mechanical & Electrical Engineers
Tel: (305) 742-2112
C.A.# 25987
email: info@pjveng.com
www.pjveng.com

DATE
03/01/2016

SCALE
SCALE: AS SHOWN

SHEET DESCRIPTION
PLUMBING RISER PLAN

REVISIONS
1 BLDG. DEPT 04/11/16
2 FIELD REV 06/29/16
3 FIELD REV 07/20/16

PABLO J. VITERI
PE# 59535
JUL 21 2016
SEAL

SHEET NUMBER
P-2

Miami Dade County Department of Regulatory And Economic Resources - Job Copy
0001123882 - 8/25/2016 12:46:25 PM
P-2-07222016.PDF

Examiner	Date Time Stamp	Disp.	Trade	Stamp Name
Wilfredo Urquiaga	7/26/2016 6:41:07 AM	D	PLUM	Disapproved