SKETCH OF SURVEY

SCALE: 1" = 20'

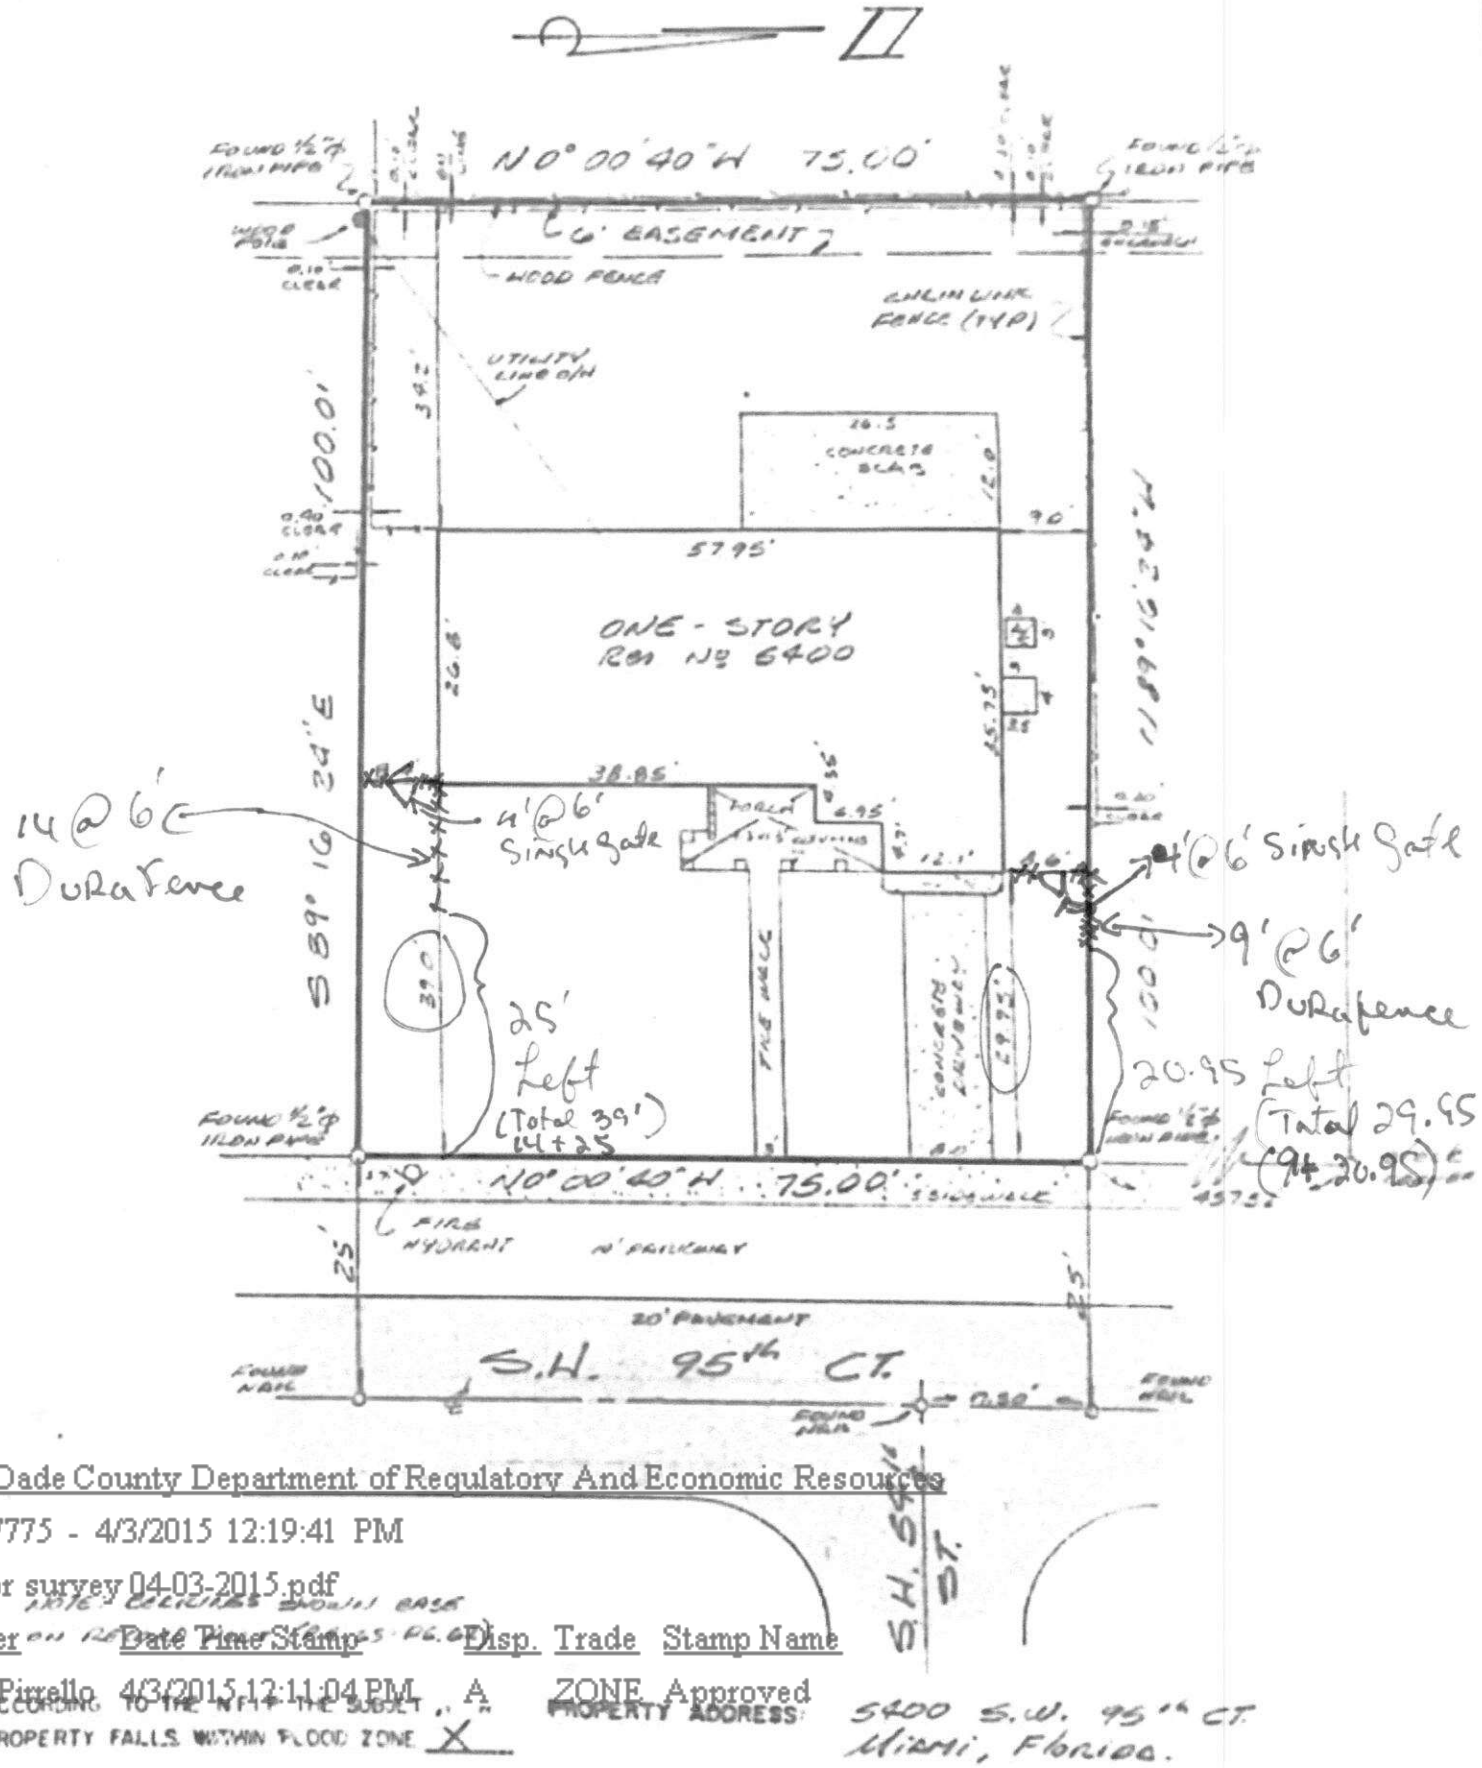

Miami Dade County Department of Regulatory And Economic Resources

0000697775 - 4/3/2015 12:19:41 PM

rwk znpr survey 04-03-2015.pdf

Examiner	Date Time Stamp	Disp.	Trade	Stamp Name
JoAnn Pirrello	4/3/2015 12:11:04 PM	A	ZONE	Approved

SKETCH OF SURVEY

SCALE: 1" = 20'

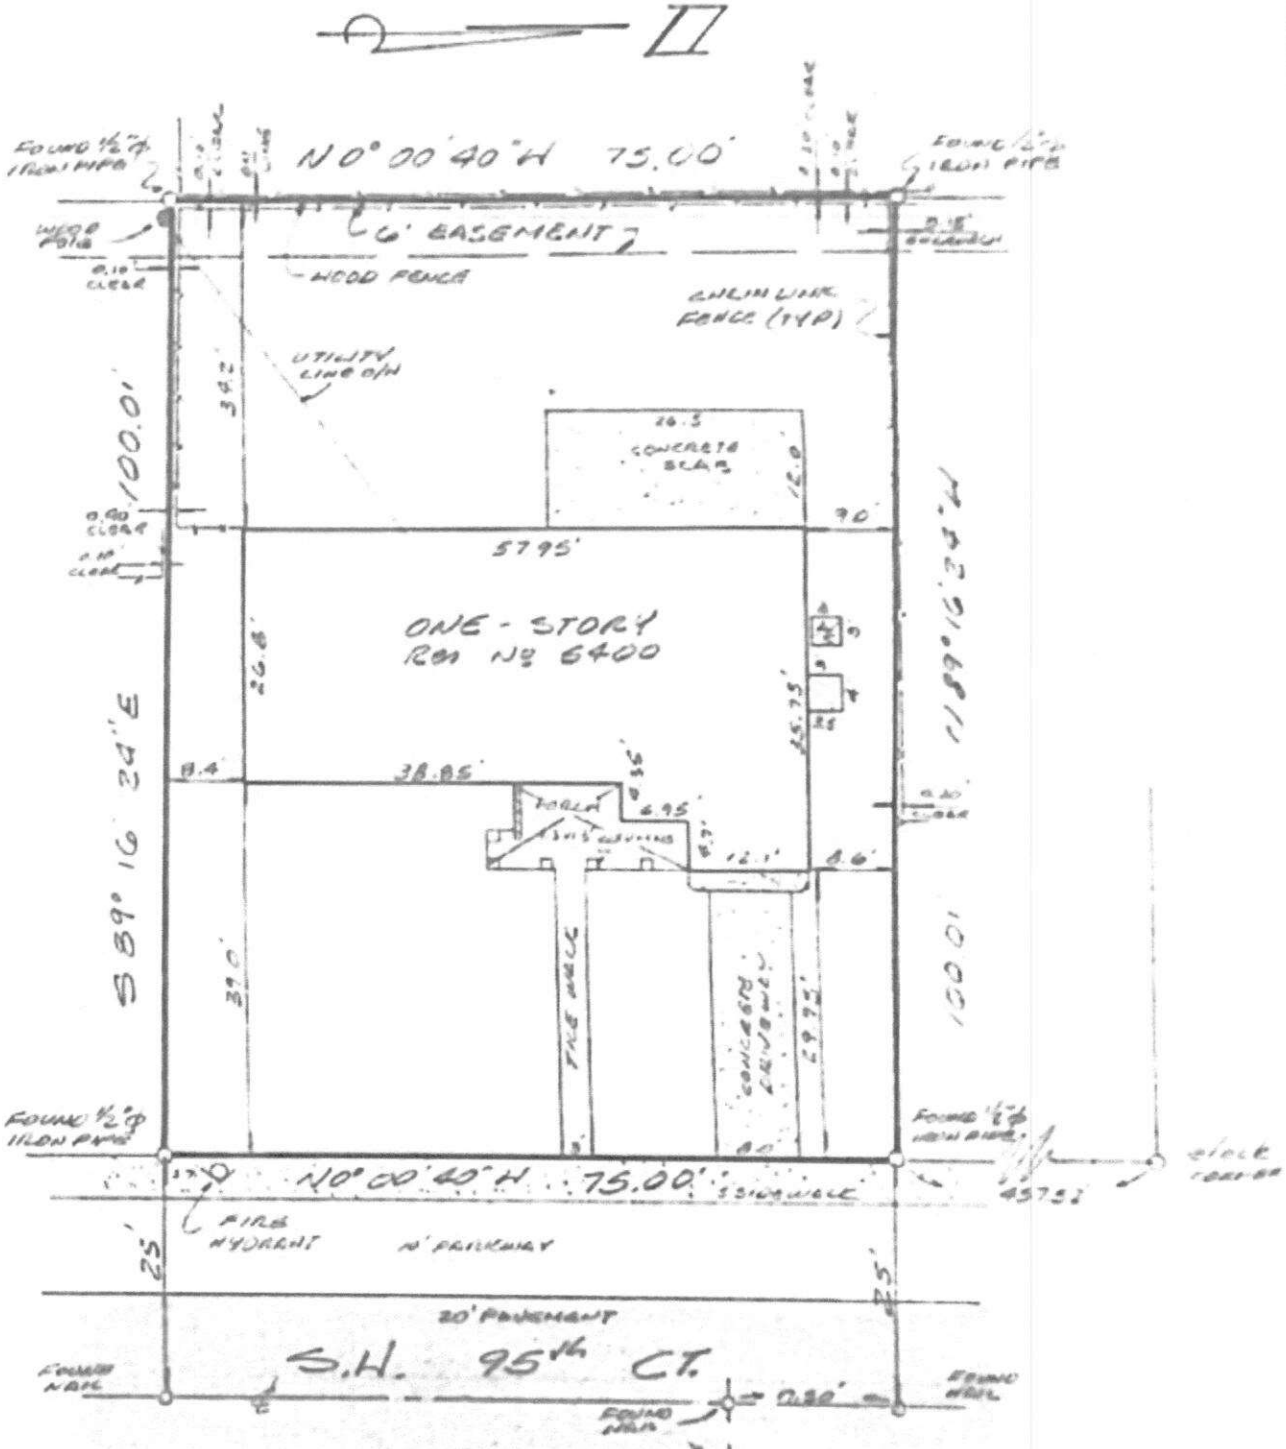

Miami Dade County Department of Regulatory And Economic Resources

0000697775 - 4/3/2015 12:19:41 PM

rwk znpr survey 04.03.2015.pdf

Examiner	Date Time Stamp	Disp.	Trade	Stamp Name
JoAnn Pirrello	4/3/2015 12:11:04 PM	A	ZONE	Approved

ACCORDING TO THE INFLATION SURVEY

PROPERTY FALLS WITHIN FLOOD ZONE X

PROPERTY ADDRESS: 5400 S.W. 95th CT. Miami, Florida.