BOUNDARY SURVEY

SCALE: 1" = 25'

agsurvey24@gmail.com
820 N Ocean Blvd. Suite # 9,
Pompano Beach.Fl.33062
PH:305-283-0632

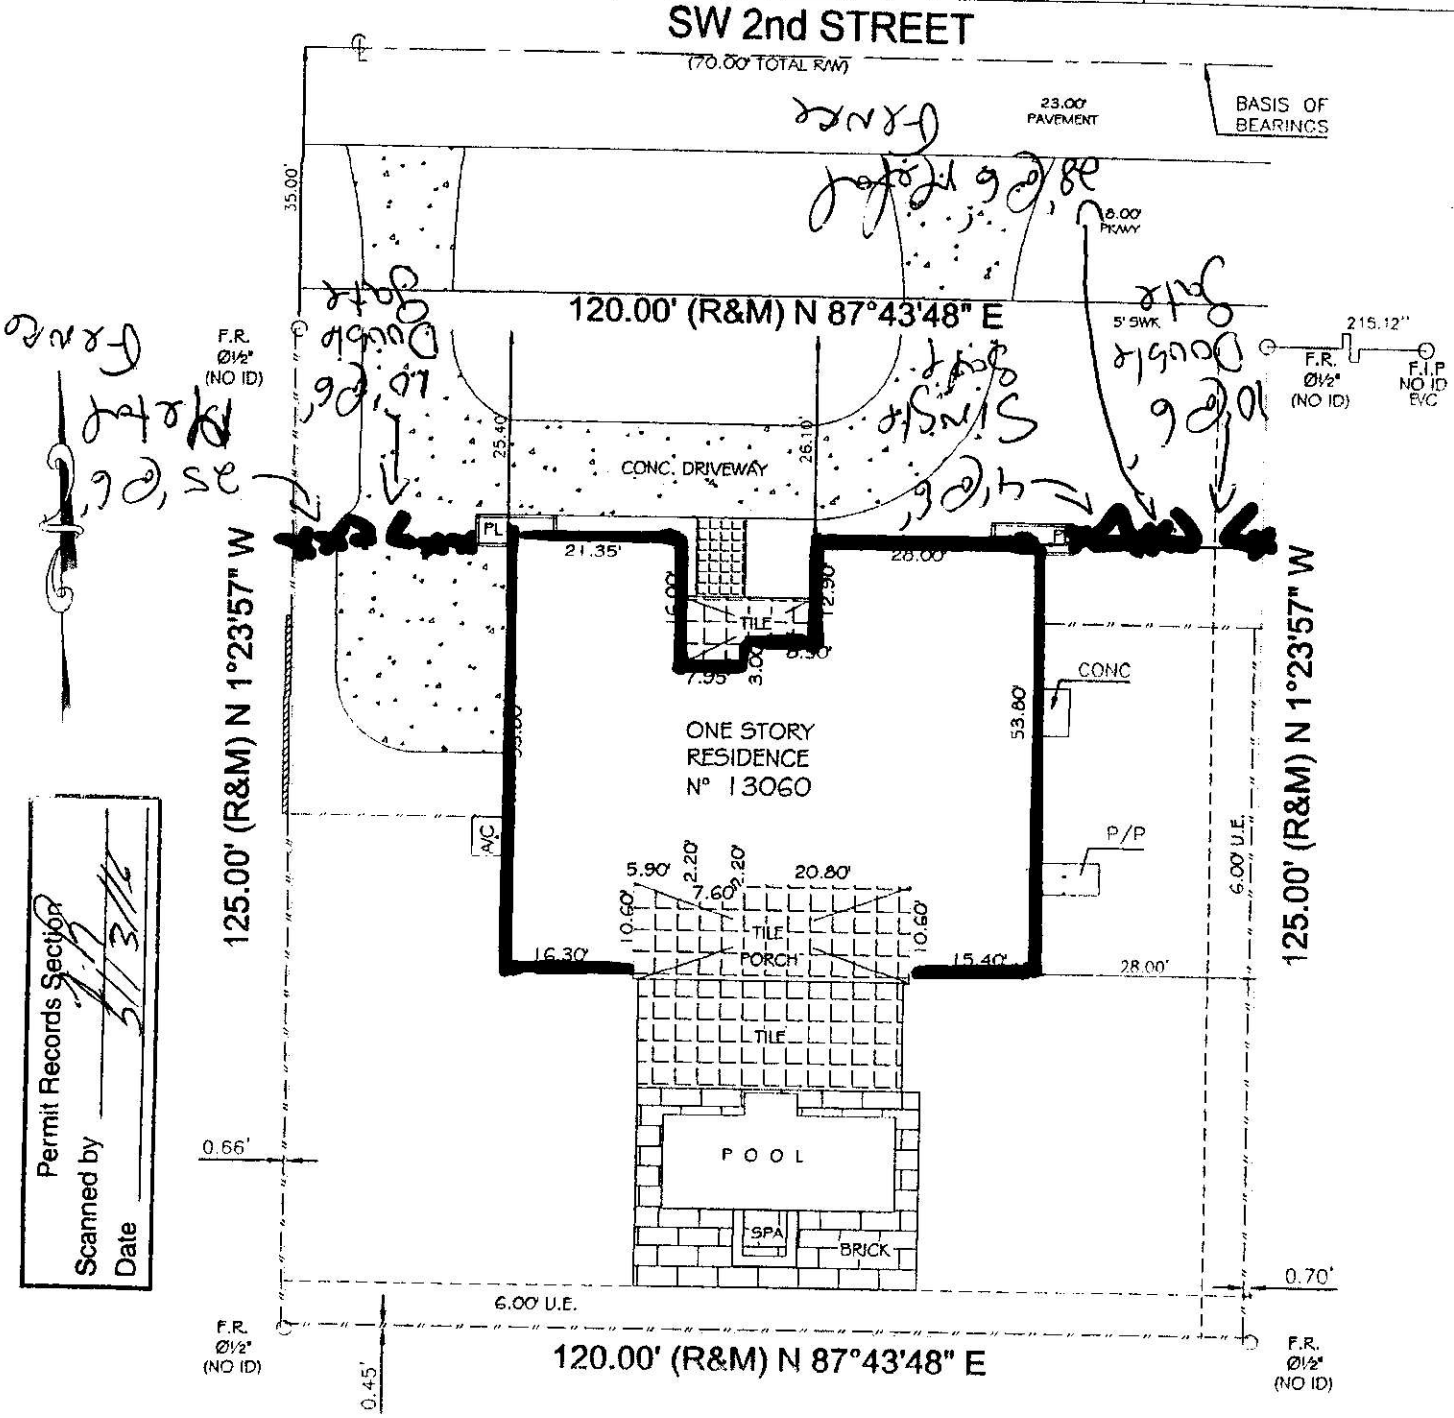

Permit Records Section
Scanned by
Date 5/13/16

LOCATION SKETCH
(N.T.S.)

Miami Dade County Department of Regulatory And Economic Resources
00011[illegible]2459 - 5/16/2016 11:43:24 AM
Rewind: C2016112020.061316.pdf

Examiner	Date Time Stamp	Dep.	Trade	Stamp Name
Jose Bonbolla	5/16/2016 11:33:57 AM	A	ZONE	Approved

NOTE: No visible violations or encroachments observed.

LEGAL DESCRIPTION: (FURNISHED BY CLIENT)
LOT= 3 BLOCK= 1 SUBDIVISION CLASCA VILLAS ACCORDING TO THE PLAT THEREOF AS RECORDED IN PLAT BOOK= 111 PAGE = 87 OF THE PUBLIC RECORDS OF MIAMI DADE COUNTY, FLORIDA