DO NOT SCALE DRAWING

PARTS LIST			
ITEM	QTY	ITEM NUMBER/NAME	DESCRIPTION
1	1	941500015	Toe Kicks
2	1	941500602	B.1 - Showcase Small
3	8	941500603	B.2 - Showcase Medium
4	2	941500604	B.3 - Showcase Large
5	4	941500605	C.1 - Filler Unit A
6	2	941500606	C.2 - Filler Unit B
7	1	941500607	C.3 - Filler Unit C
8	1	941500613	H.1 - Portal
9	1	941500617	C.4 - Filler Unit C w Door
10	1	941500618	A.3 - Corner Unit Front Door w/ Door
11	1	941500619	D.1 Cash Desk
12	1	941500620	A.1 - Corner Unit
13	2	941500621	A.2 - Secondary Corner
14	1	941500624	E.1 - Door

FINISH SCHEDULE	
FINISH	DESCRIPTION
(F1)	CORIAN DEEP ANTHRACITE SOLID SURFACE
(F2)	BLK100 BLACK FLAKEBOARD MELAMINE
(F3)	WH W300 WHITE FLAKEBOARD MELAMINE
(F4)	WHITE CHALK NEVAMAR LAMINATE
(F5)	1/8" PLEXI-GLASS, CLEAR
(F6)	1/4" TEMPERED GLASS, CLEAR
(F7)	1/4" GLASS MIRROR
(F8)	STYLMARK BUFFED BRITE STAINLESS STEEL

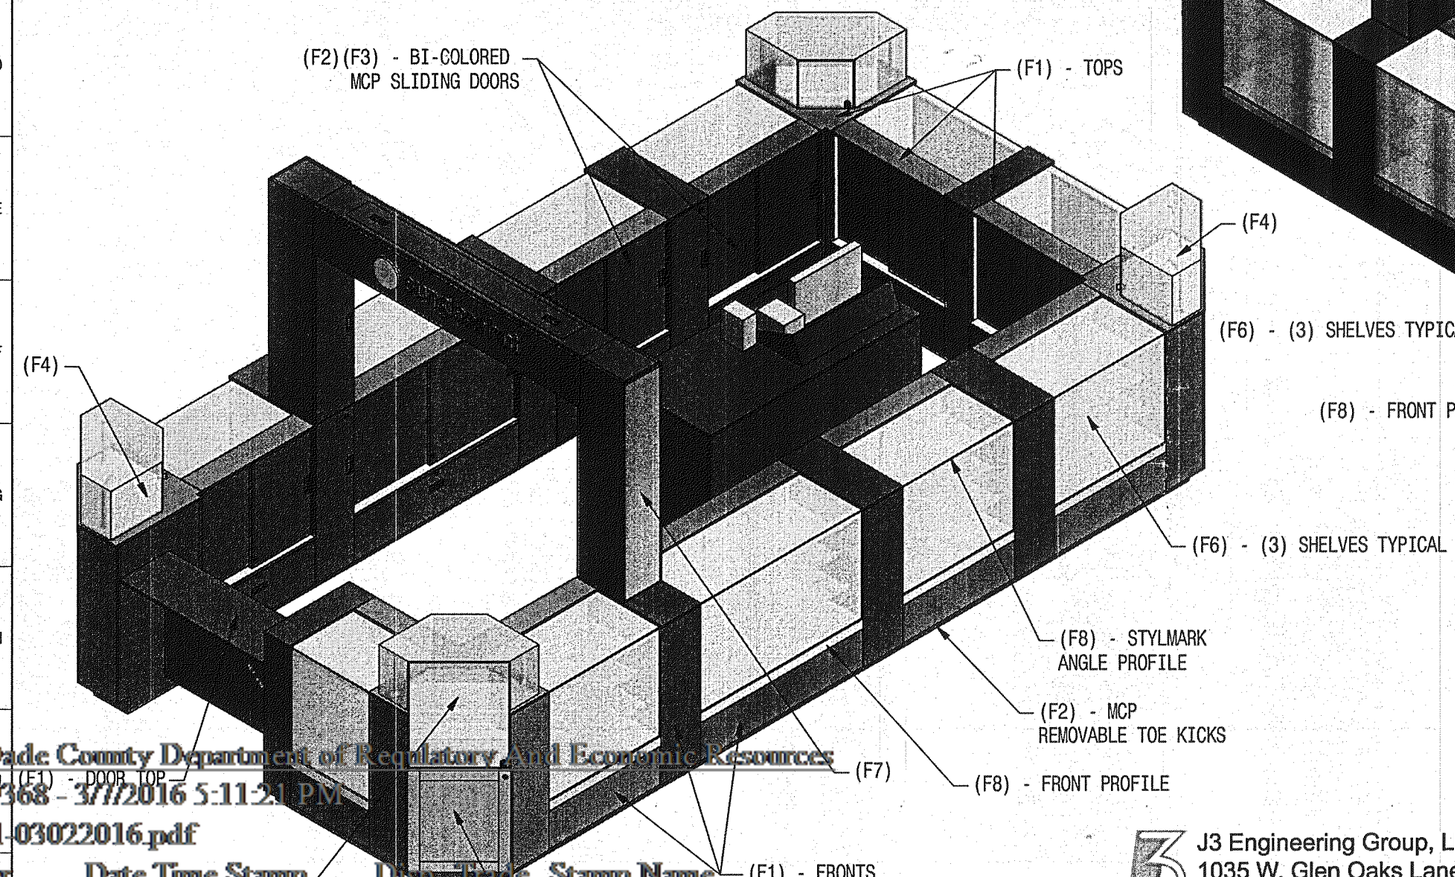

ISO VIEW

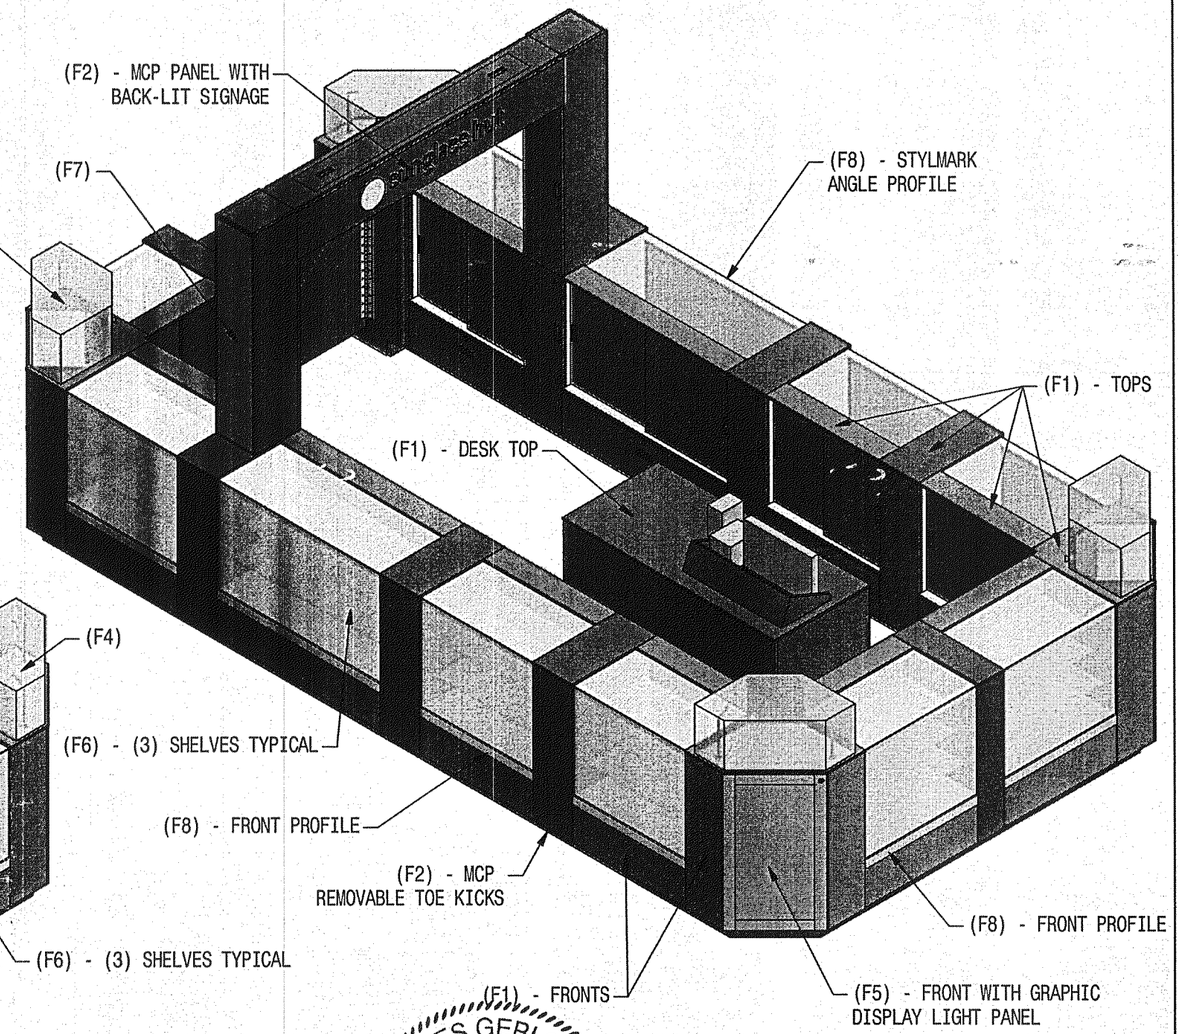

ISO VIEW

JAMES GERLOFF LICENSE No. 74104 STATE OF FLORIDA PROFESSIONAL ENGINEER

02/19/2016

Miami Dade County Department of Regulatory And Economic Resources
0001159368 - 3/7/2016 5:11:21 PM
SHEET1-03022016.pdf

Examiner	Date Time Stamp	Disp	Reason	Stamp Name
Jeanne Clarke	3/3/2016 3:34:34 PM	N/A	STRU	Not Applicable

J3 Engineering Group, LLC
1035 W. Glen Oaks Lane
Suite 200
Mequon, WI 53092
Firm COA Number: 29858

MANUFACTURING APPROVED

APPROVED BY:	JOB NO:	DATE:
TBD	TBDXXX	

TJ Hale
Our business is making you look good
W139 N9499 HWY 145, PO BOX 250
MENOMONEE FALLS, WI 53052-0250
PHONE (262) 255-5555
FAX (262) 255-5678

DESCRIPTION:	Sunglass Hut Kiosk 10x18
FILE NAME: 941500_10x18.idw	
FIXT. NO.: 941500_10x18	APPR: CMM
TOLERANCE: ± 1/32"	REV: 0
DWG BY: Matt_G	SIZE: B
DATE: 8/20/2015	SHEET NO: 1 OF 6